

TITLE: BUILDING - E - FLOOR PLANS, SECTIONS, ELEVATION, BLOCK PLAN & CALCULATIONS










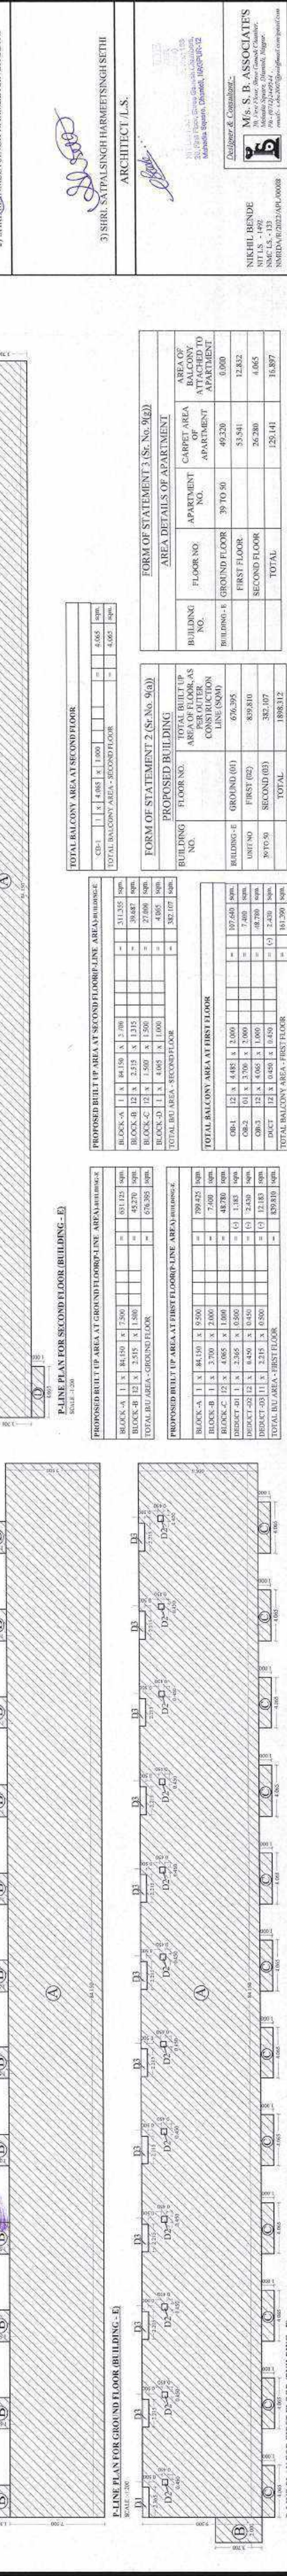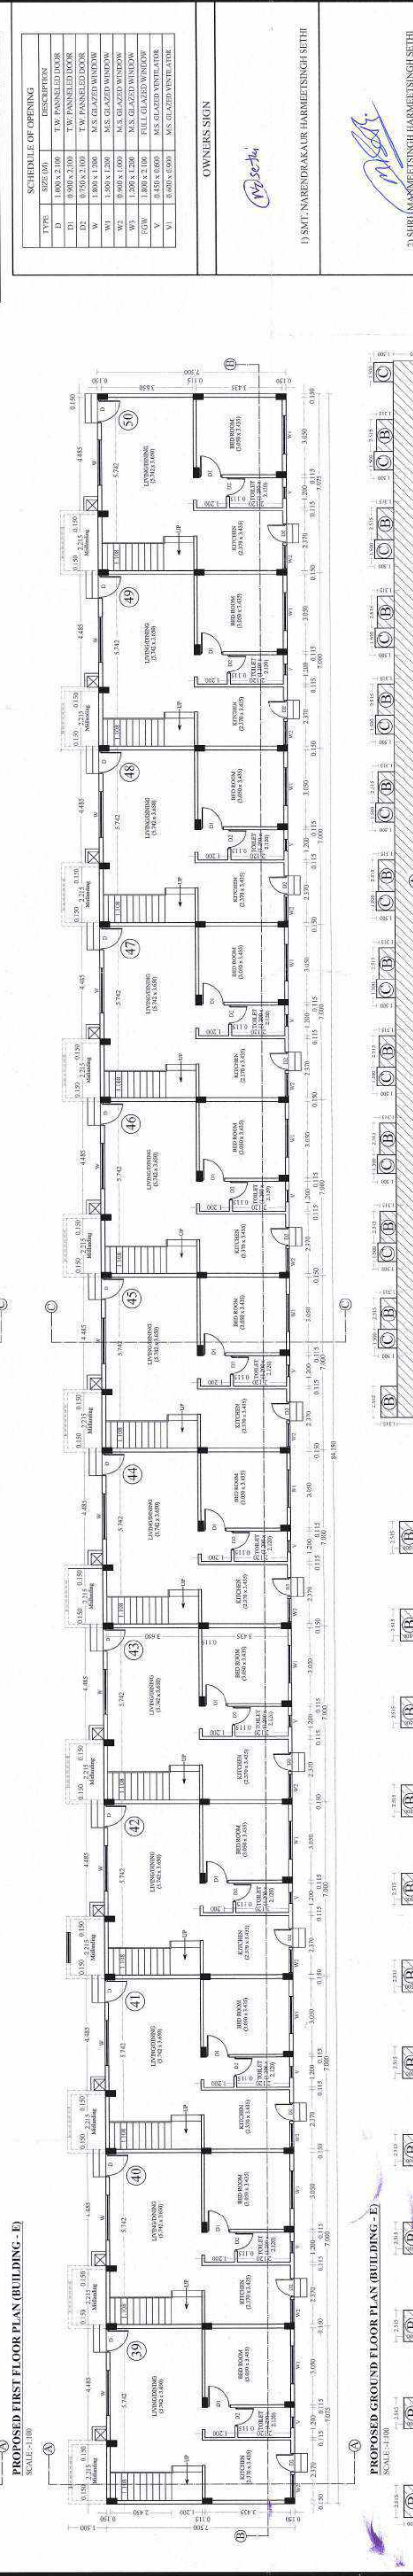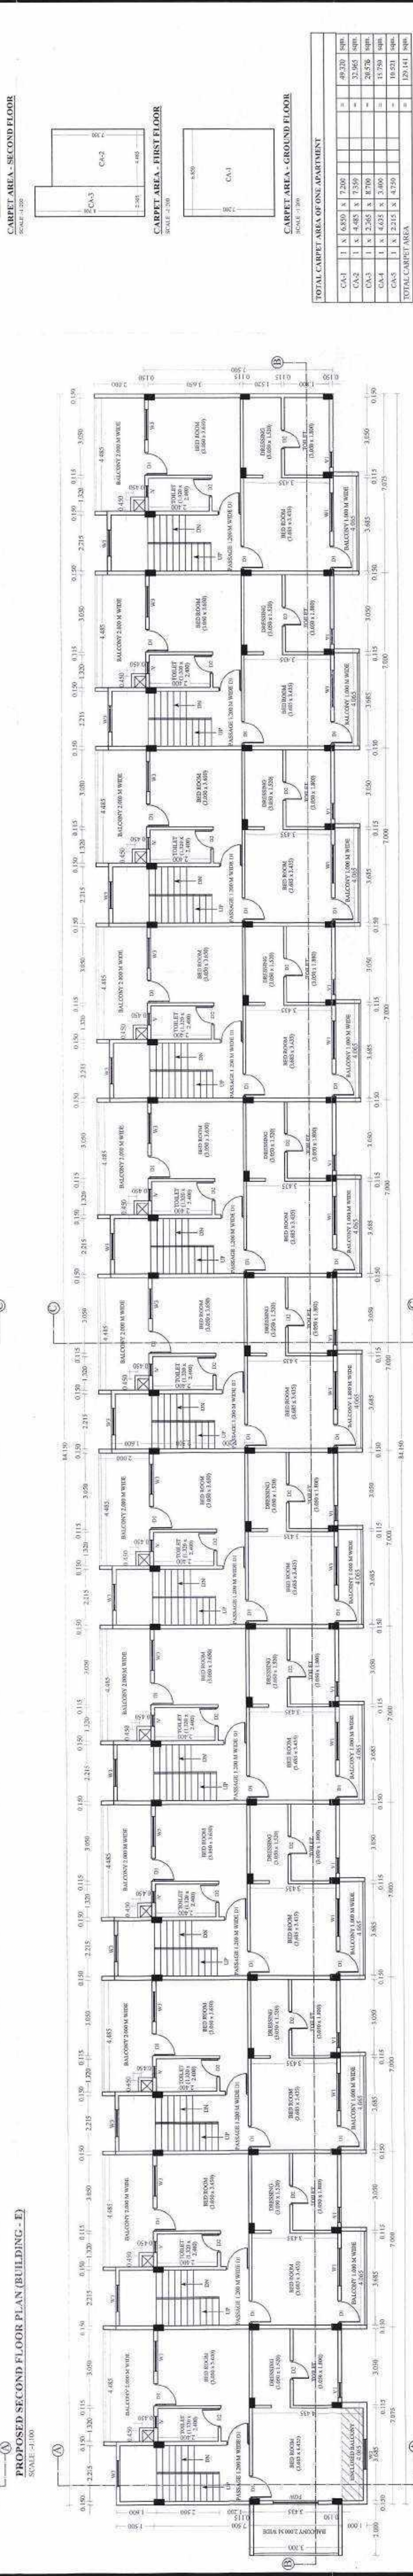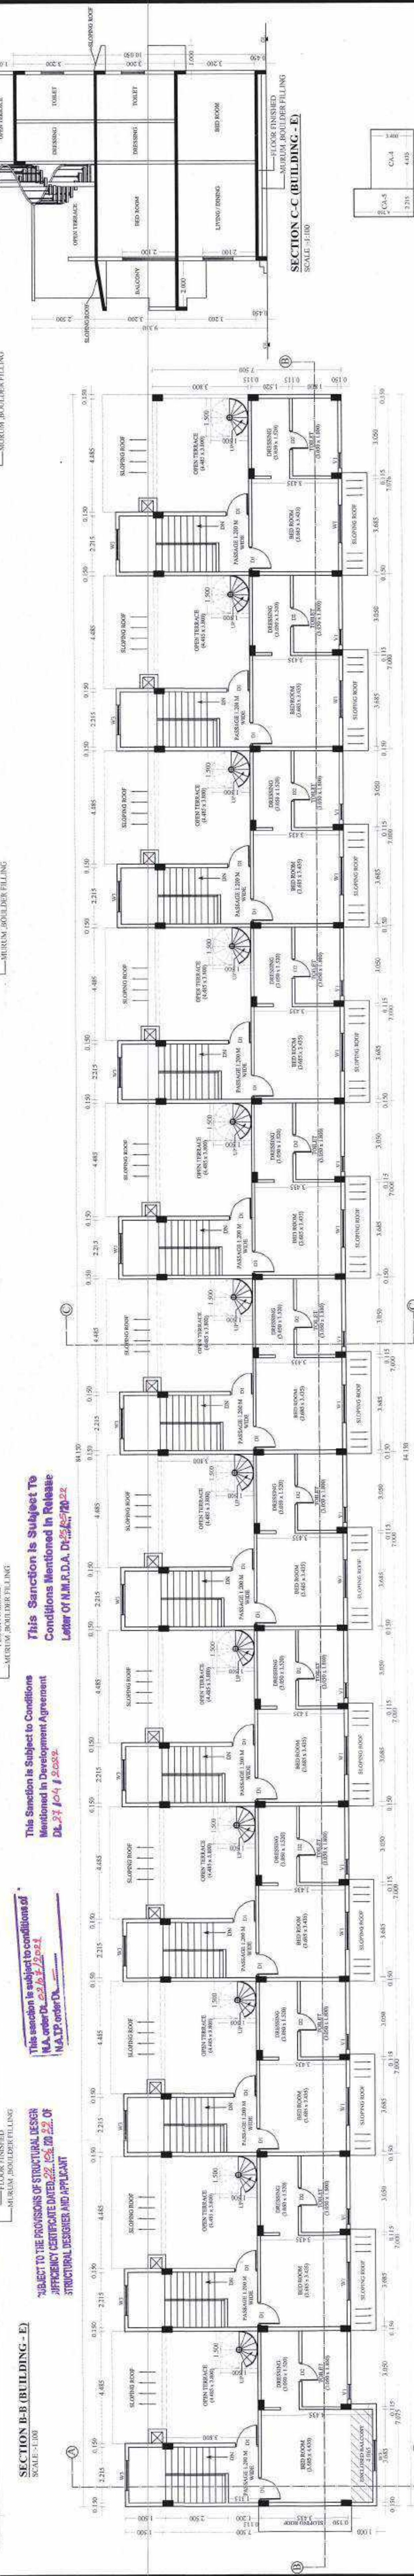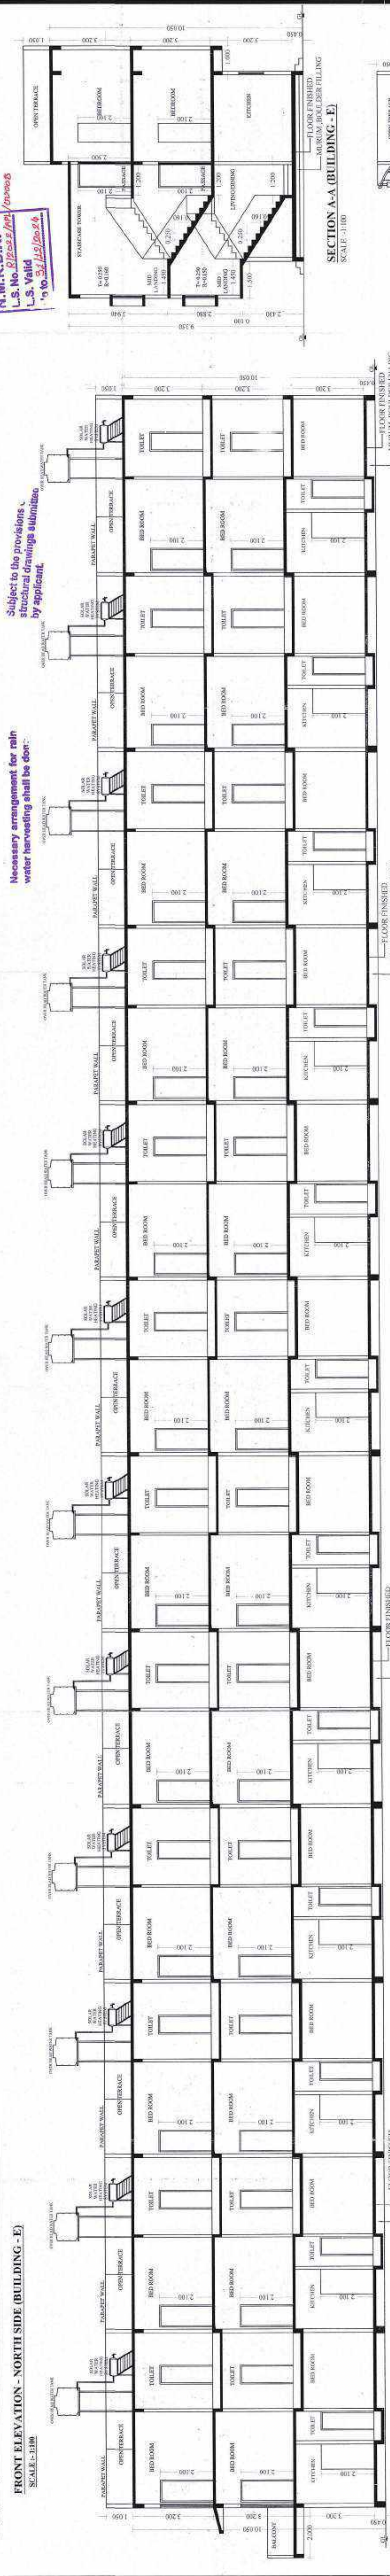

