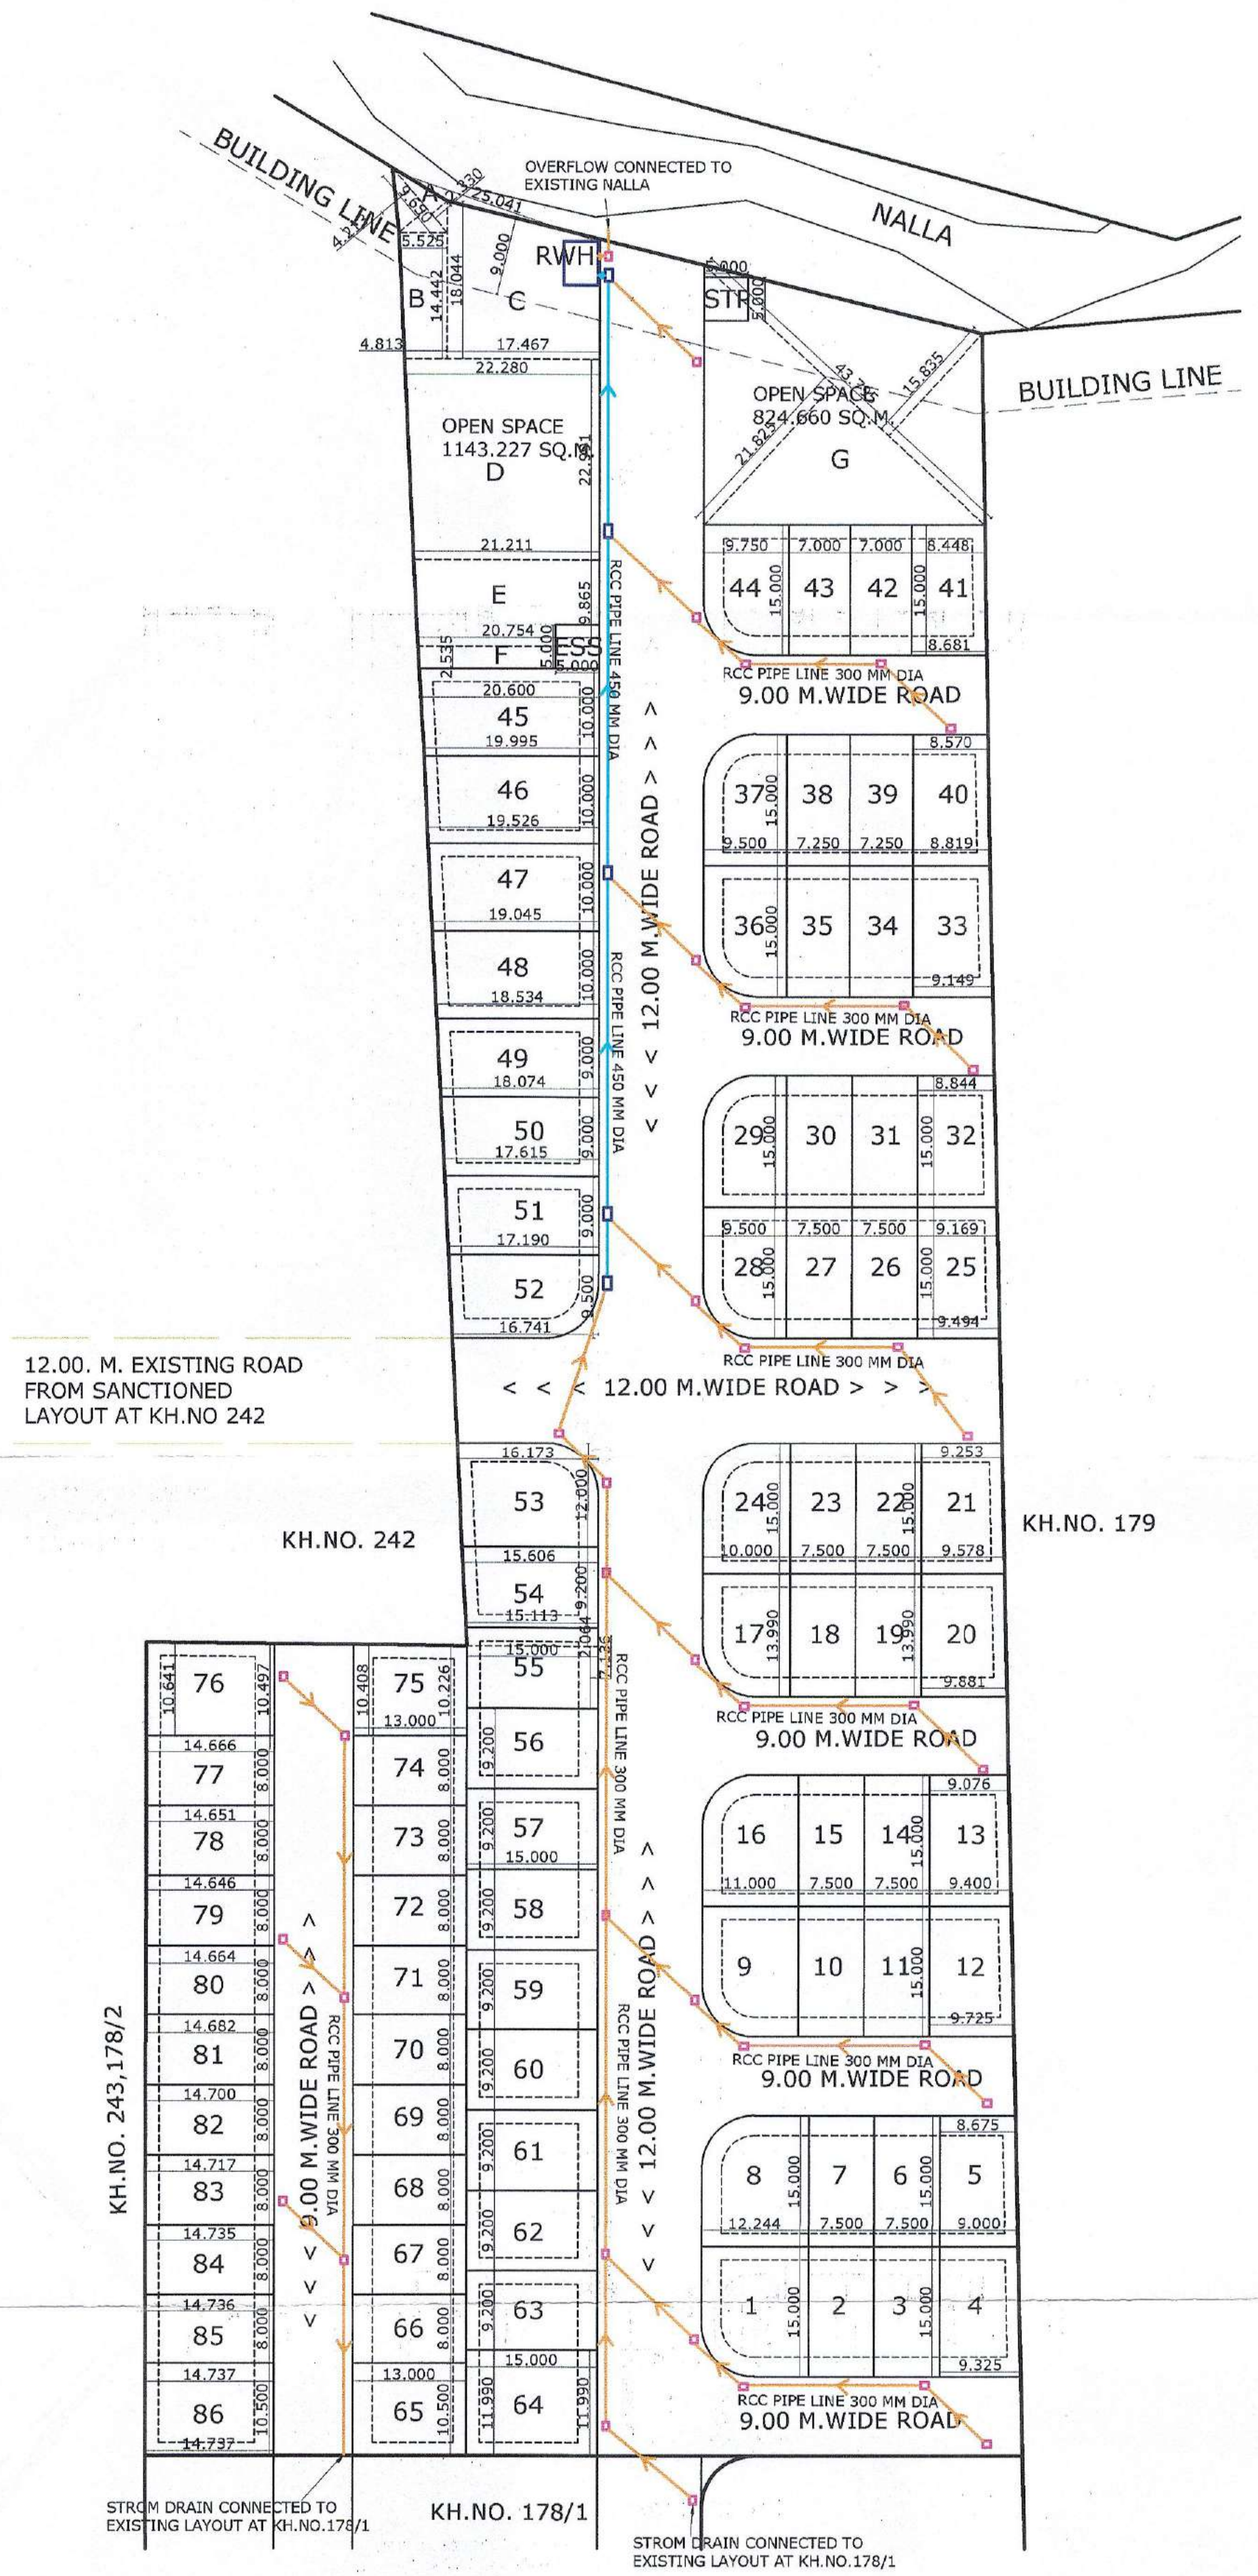

EXISTING DEVELOPMENT DRAWING FOR STROM WATER DRAIN LINE

SCHEMATIC DIAGRAM FOR DESIGN OF STORM WATER HARVESTING STRUCTURE(RWH)

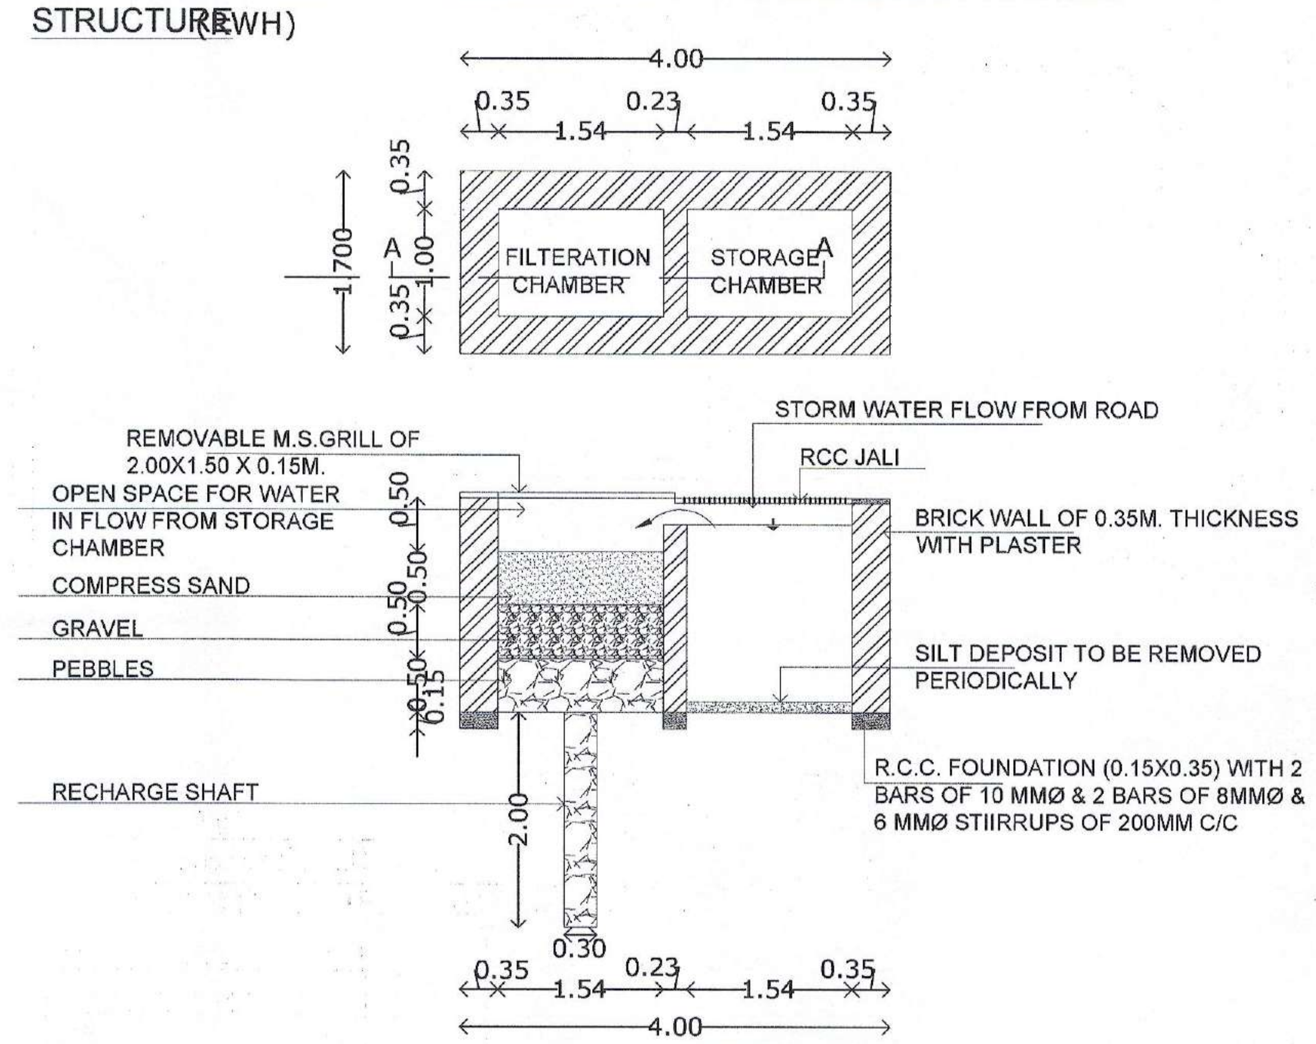

SCHEMATIC DIAGRAM FOR DESIGN OF STORM WATER HARVESTING STRUCTURE (RWH 1)

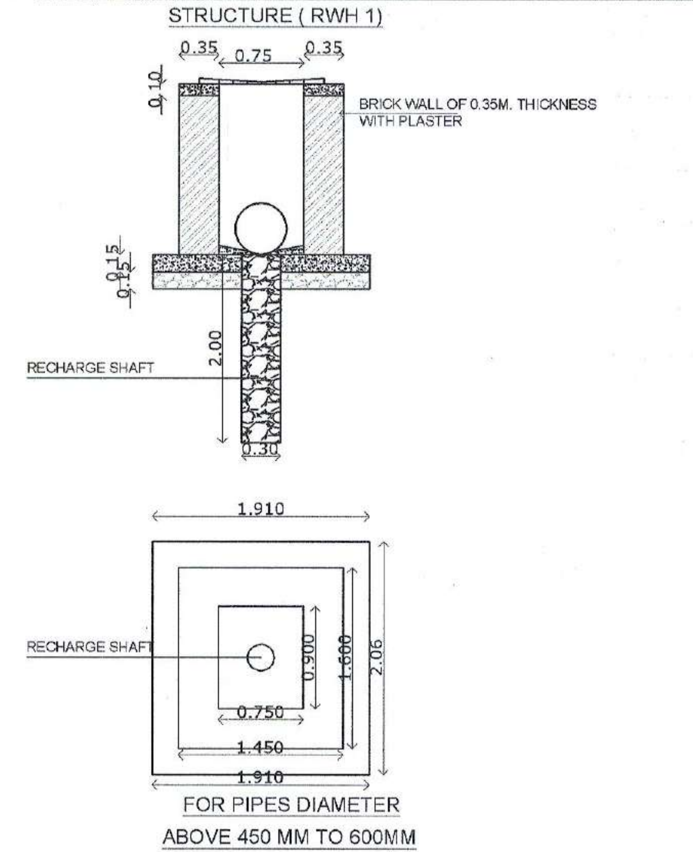

UPTO DEPTH OF 1.5 M

C/ S DETAILS OF STORM WATER DRAIN & INTAKES FOR NAGPUR METROPOLITAN AREA

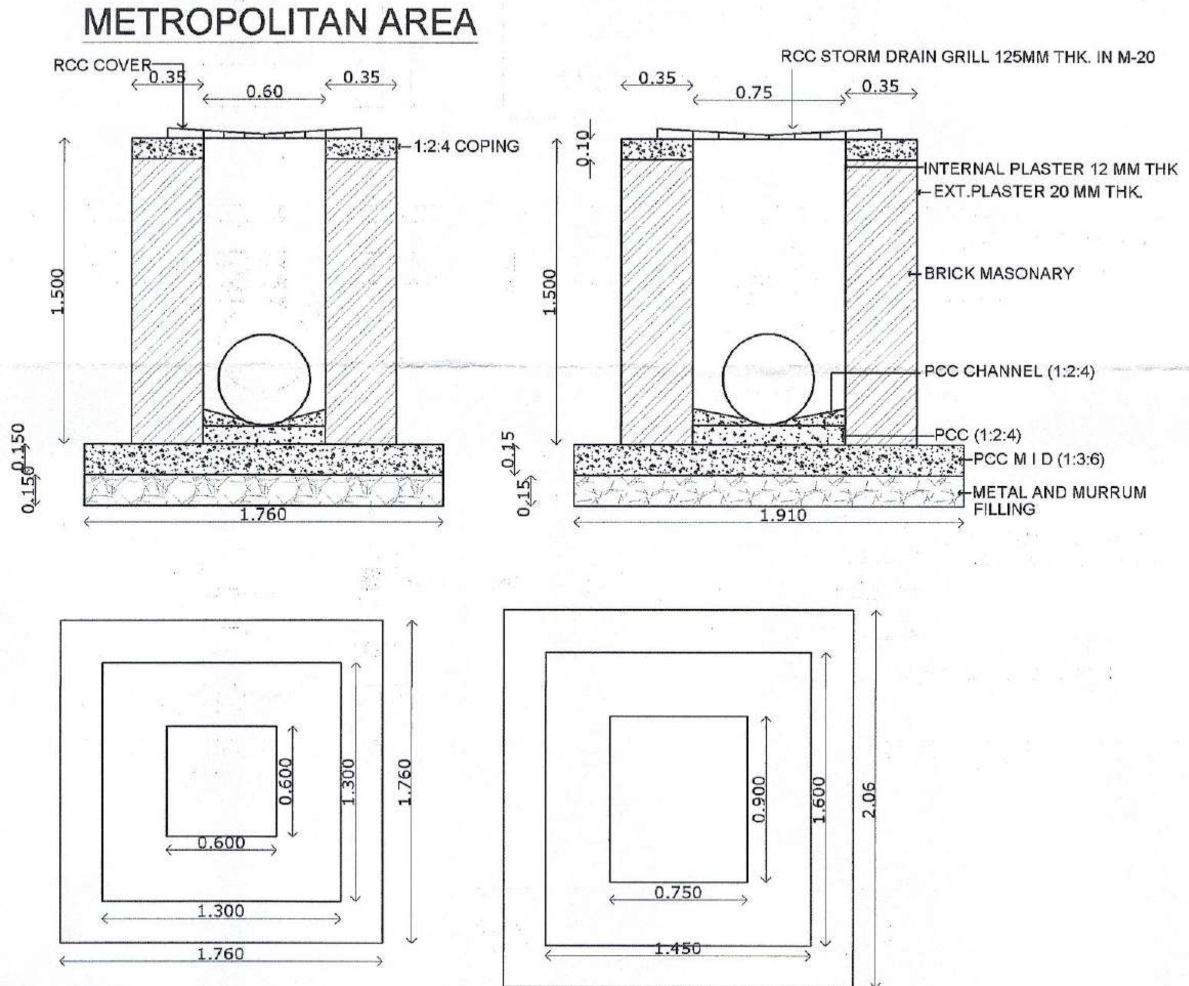

FOR PIPES DIAMETER UPTO 450 MM UPTO DEPTH OF 1.5 M

FOR PIPES DIAMETER ABOVE 450 MM TO 600MM UPTO DEPTH OF 1.5 M

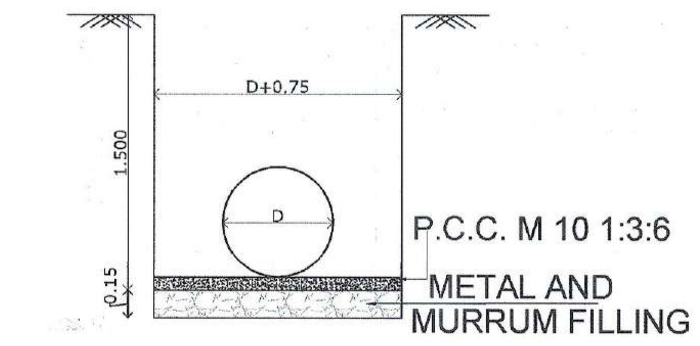

FOR LINE WITH PIPE DIAMETER ABOVE 300 MM TO 450 MM

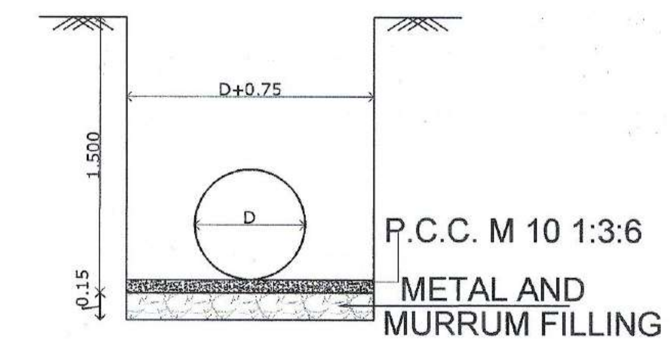

FOR LINE WITH PIPE DIAMETER UPTO 300 MM

PLAN FOR COMPLETION STROM WATER DRAIN ON KH. NO. 178/1(PART), P.H.NO.42 MOUZA- JAMTHA.TAH.- NAGPUR (RURAL) - DIST. NAGPUR.

BELONGING TO,

M/s. MAHALAXMI INFRACON THROUGH PARTNERS
SHRI. ANISH BHAWARILAL CHHAJED
SHRI. RAHUL JAGDISH BONDRE

LEGEND : -

S.NO.	NAME	SYMBOLS
1	WATER INTAE CHAMBER WITH R.C.C. COVER SIZE 0.75 X 0.90	
2	WATER INTAE CHAMBER WITH R.C.C. COVER SIZE 0.60 X 0.60 (450 mm DIA R.C.C. PIPE)	
3	STORM DRAIN LINE 450 MM DIA R.C.C. PIPE (NP-2)	
4	STORM DRAIN LINE SHOWN IN (300 mm DIA R.C.C. PIPE)(NP-2)	
5	SLOPE ARROW (450 MM, 300 MM,RESPECTIVELY)	>>
6	R.W.H.	RWH
7	R.W.H.	RWH-1
8	WATER INTAE CHAMBER WITH R.C.C. COVER SIZE 0.900 X 0.900	
9	STORM DRAIN LINE 600 MM DIA R.C.C. PIPE (NP-2)	

OWNER :

M/s. MAHALAXMI INFRACON THROUGH PARTNERS

SHRI. ANISH BHAWARILAL CHHAJED

SHRI. RAHUL JAGDISH BONDRE

ARCHITECT/LICENSED ENGINEER :

PAWAN RAVIPRASAD GUPTA

EMAIL ID - pawan_r_gupta@yahoo.co.in | MOBILE NO.9923432949

DRG. NO.	SCALE	DATE	DRAWN BY
SUB-01	NTS	21 / 09 / 2023	G.KAWAS

Superintending Engineer, Nagpur Metropolitan Region Development Authority, Nagpur	Executive Engineer-II, Nagpur Metropolitan Region Development Authority, Nagpur	Assistant Engineer (West), Nagpur Metropolitan Region Development Authority, Nagpur	
S.E. N.M.R.D.A.	E.E.(M-2) N.M.R.D.A.	A.E. N.M.R.D.A.	A.E.-II N.M.R.D.A.