
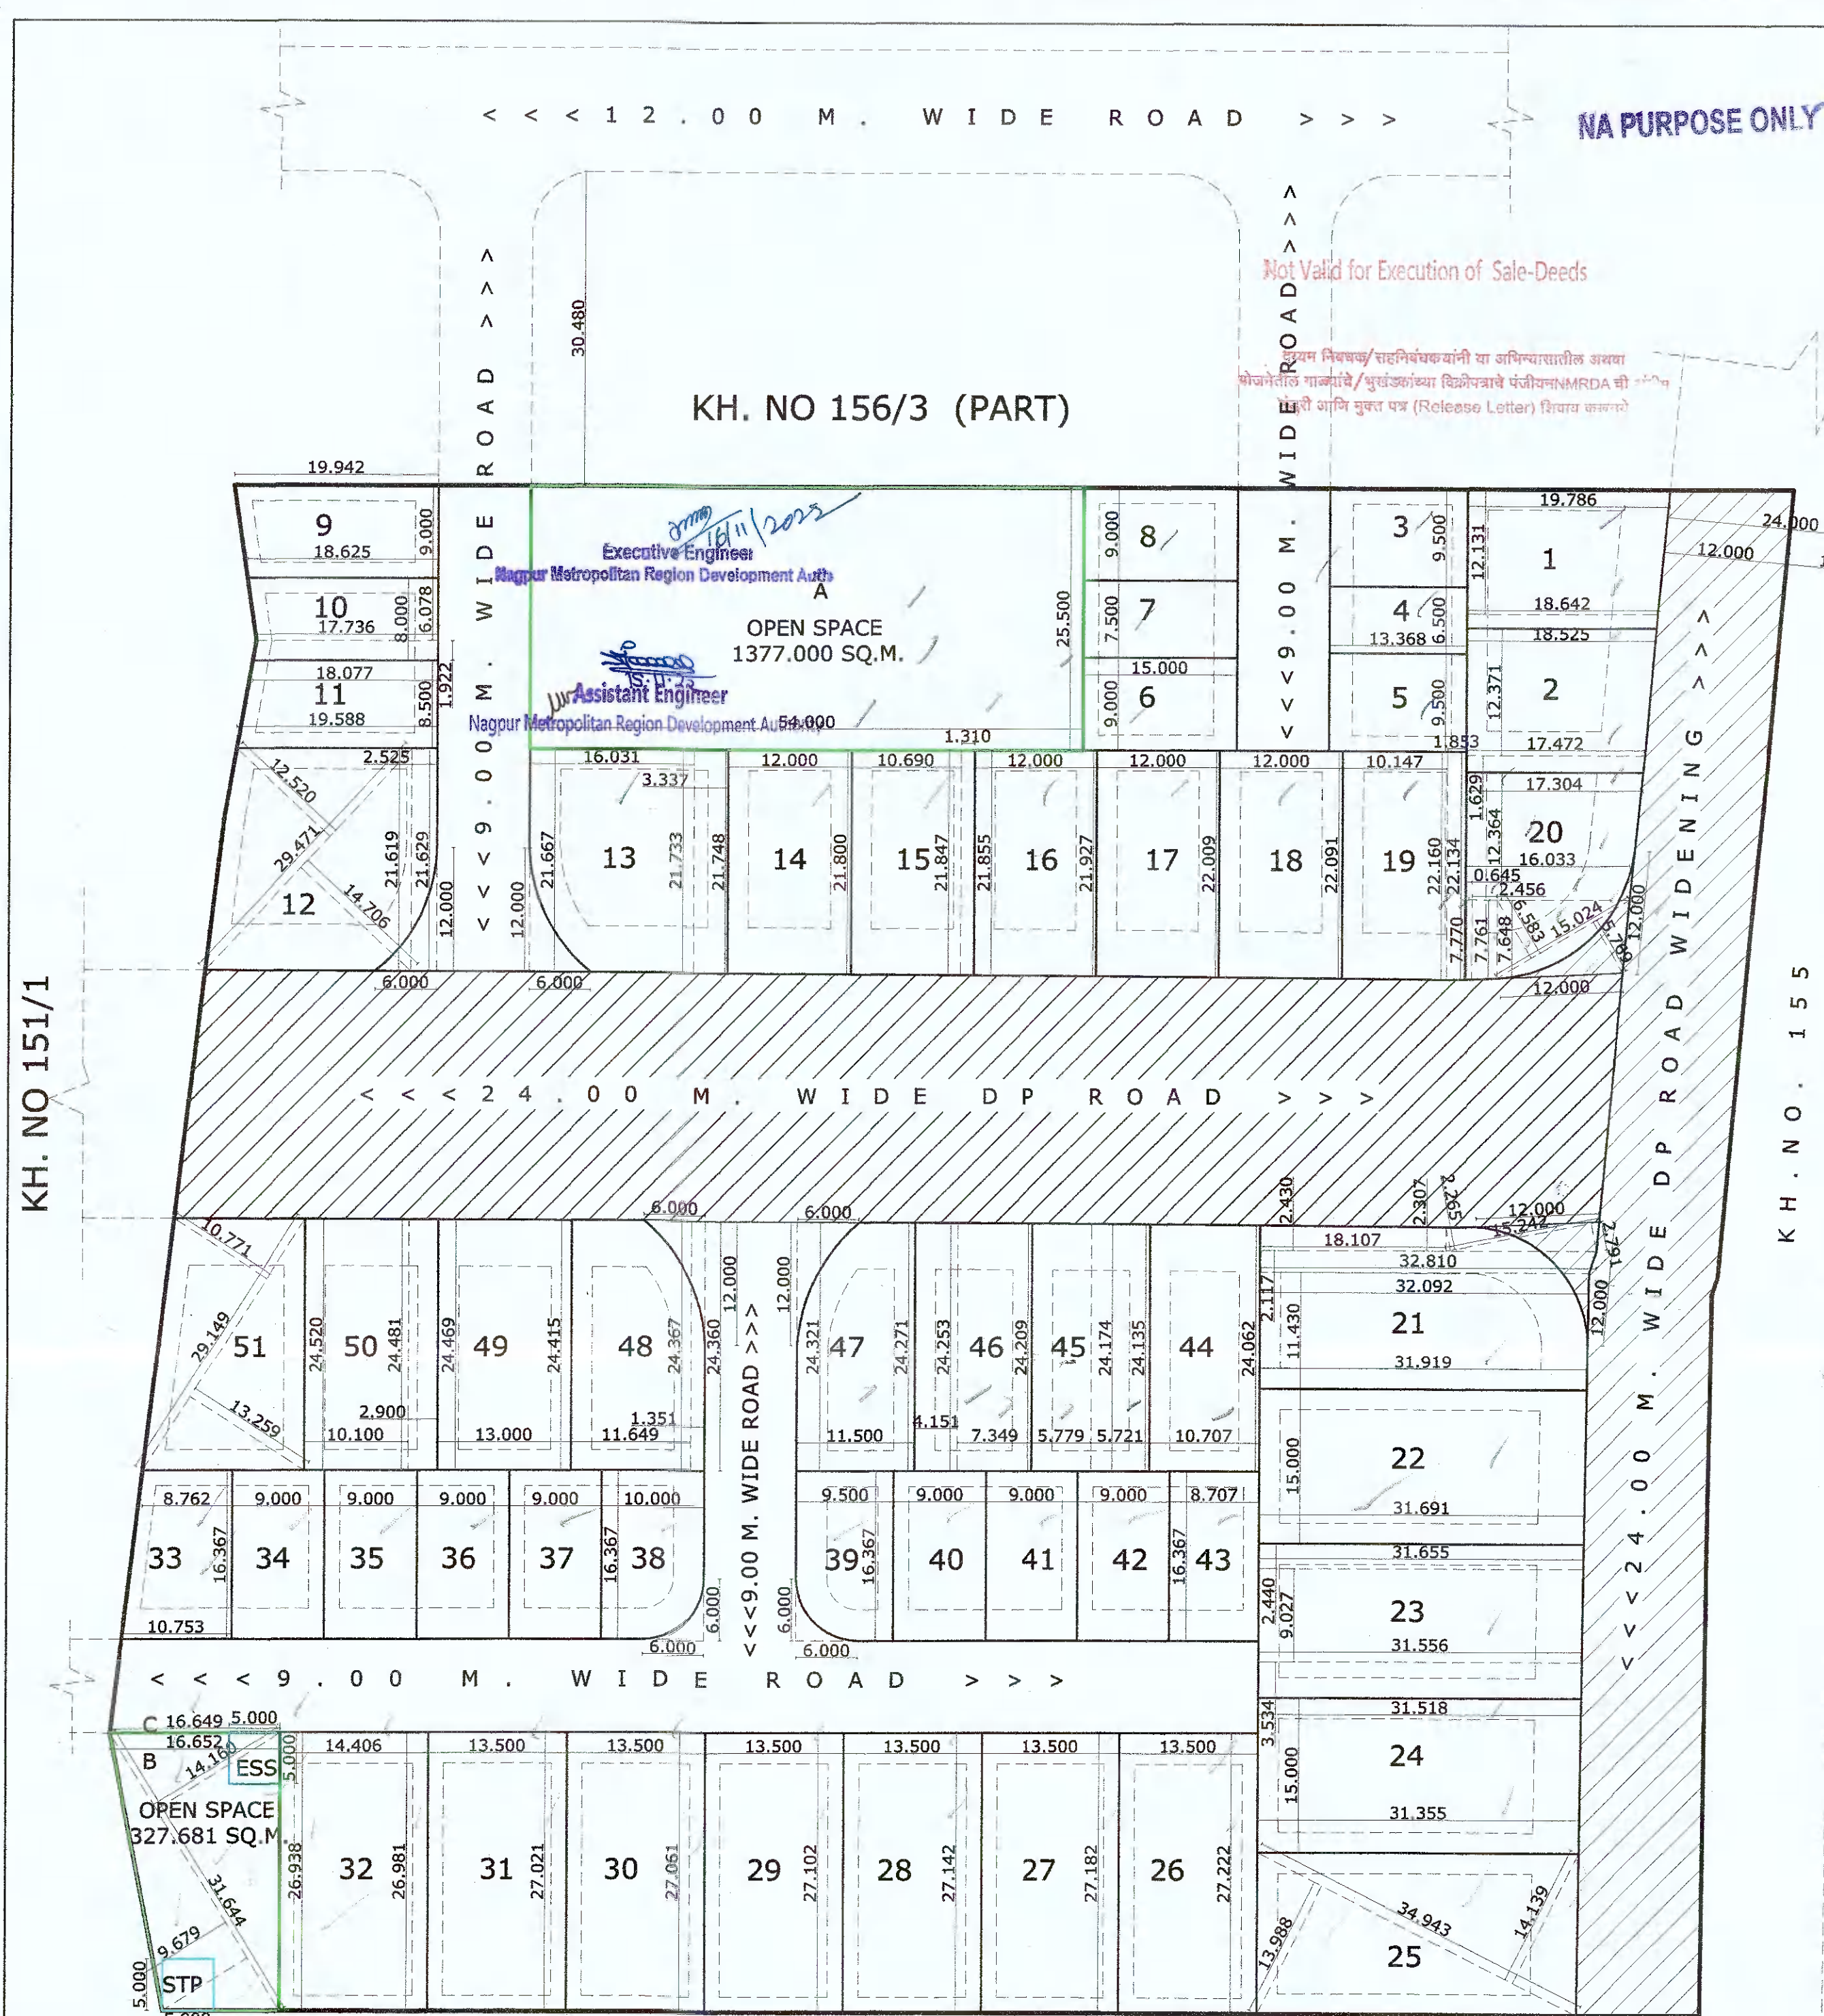


KH. NO 151/1

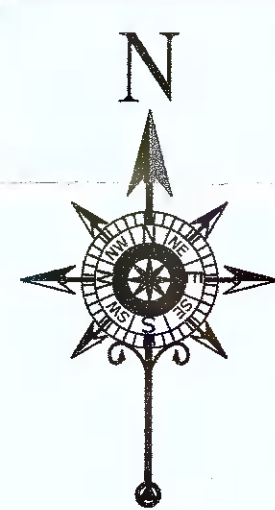

| AREA UNDER KHASARA NO-156/3/1 |       |        |   |        |        |   |        |   |           |
|-------------------------------|-------|--------|---|--------|--------|---|--------|---|-----------|
| 1                             | 1/2 X | 14.358 | + | 14.817 | 14.588 | X | 77.126 | = | 1125.076  |
| 2                             | 1/2 X | 76.746 | + | 76.746 | 75.247 | X | 18.259 | = | 1221.861  |
| 3                             | 1/2 X | 76.746 | + | 81.473 | 75.110 | X | 38.589 | = | 3052.756  |
| 4                             | 1/2 X | 81.473 | + | 87.540 | 84.507 | X | 50.031 | = | 4227.945  |
| 5                             | 1/2 X | 24.117 | + | 25.876 | 24.997 | X | 90.963 | = | 2278.757  |
| 6                             | 1/2 X | 36.135 | + | 36.668 | 36.472 | X | 82.330 | = | 2926.108  |
| 7                             | 1/2 X | 68.165 | + | 68.564 | 68.365 | X | 26.267 | = | 1795.730  |
| 8                             | 1/2 X | 68.564 | + | 69.134 | 68.849 | X | 1.683  | = | 115.873   |
| 9                             | 1/2 X | 69.134 | + | 69.669 | 69.402 | X | 5.947  | = | 412.731   |
| 10                            | 1/2 X | 69.669 | + | 72.943 | 71.006 | X | 28.862 | = | 2049.375  |
| 11                            | 1/2 X | 72.943 | + | 73.780 | 73.062 | X | 14.029 | = | 1024.980  |
| 12                            | 1/2 X | 73.780 | + | 74.949 | 74.365 | X | 13.268 | = | 986.668   |
| 13                            | 1/2 X | 12.982 | + | 12.799 | 12.891 | X | 76.568 | = | 987.000   |
| TOTAL                         |       |        |   |        |        |   |        |   | 22199.859 |

| AREA UNDER 24.00 M. ROAD WIDENING |       |        |   |        |        |   |        |   |           |
|-----------------------------------|-------|--------|---|--------|--------|---|--------|---|-----------|
| A                                 | 1/2 X | 8.157  | + | 8.878  | 8.518  | X | 17.528 | = | 152.685   |
| B                                 | 1/2 X | 9.046  | + | 9.013  | 9.090  | X | 18.259 | = | 165.773   |
| C                                 | 1/2 X | 9.179  | + | 9.156  | 9.168  | X | 18.437 | = | 169.021   |
| D                                 | 1/2 X | 11.100 | + | 11.129 | 11.115 | X | 32.026 | = | 355.953   |
| E                                 | 1/2 X | 4.067  | + | 5.346  | 4.707  | X | 13.403 | = | 63.081    |
| F                                 | 1/2 X | 2.138  | + | 1.7    | 1.919  | X | 12.547 | = | 24.078    |
| G                                 | 1/2 X | 10.355 | + | 11.089 | 10.722 | X | 31.244 | = | 334.998   |
| H                                 | 1/2 X | 11.556 | + | 11.588 | 11.572 | X | 44.870 | = | 519.236   |
| I                                 | 1/2 X | 12.132 | + | 10.222 | 11.177 | X | 26.511 | = | 296.313   |
| J                                 | 1/2 X | 2.201  | + | 1.405  | 1.913  | X | 12.212 | = | 23.362    |
| K                                 | 1/2 X | 2.480  | + | 3.109  | 2.795  | X | 24.173 | = | 67.552    |
| L                                 | 1/2 X | 9.620  | + | 9.629  | 9.625  | X | 26.315 | = | 253.269   |
| M                                 | 1/2 X | 11.466 | + | 11.471 | 11.469 | X | 27.292 | = | 312.998   |
| N                                 | 1/2 X | 9.685  | + | 9.707  | 9.696  | X | 26.176 | = | 253.861   |
| O                                 | 1/2 X | 11.490 | + | 11.513 | 11.502 | X | 27.343 | = | 314.486   |
| P                                 | 1/2 X | 17.583 | + | 17.691 | 17.637 | X | 35.444 | = | 625.126   |
| Q                                 | 1/2 X | 18.097 | + | 18.097 | 18.097 | X | 36.540 | = | 661.264   |
| R                                 | 1/2 X | 14.511 | + | 16.546 | 15.529 | X | 33.132 | = | 514.490   |
| TANGENT                           | 1/2 X |        |   |        | 30.900 | X | 2.000  | = | 61.800    |
| TOTAL                             |       |        |   |        |        |   |        |   | 5169.345  |
| TOTAL BALANCE LAND AREA           |       |        |   |        |        |   |        |   | 17030.514 |


KH. NO 156/1K  
LAYOUT PLAN  
SCALE - 1:500PROPOSED  
SITELOCATION PLAN  
SCALE - N.T.S.

NA PURPOSE ONLY


Not Valid for Execution of Sale-Deeds

नगर विकास/सुविधाओं के अभाव में नगरपालिका क्षेत्र  
को नगरपालिका क्षेत्र/सुविधाओं के अभाव में नगरपालिका क्षेत्र  
को नगरपालिका क्षेत्र/सुविधाओं के अभाव में नगरपालिका क्षेत्र

KH. NO. 155

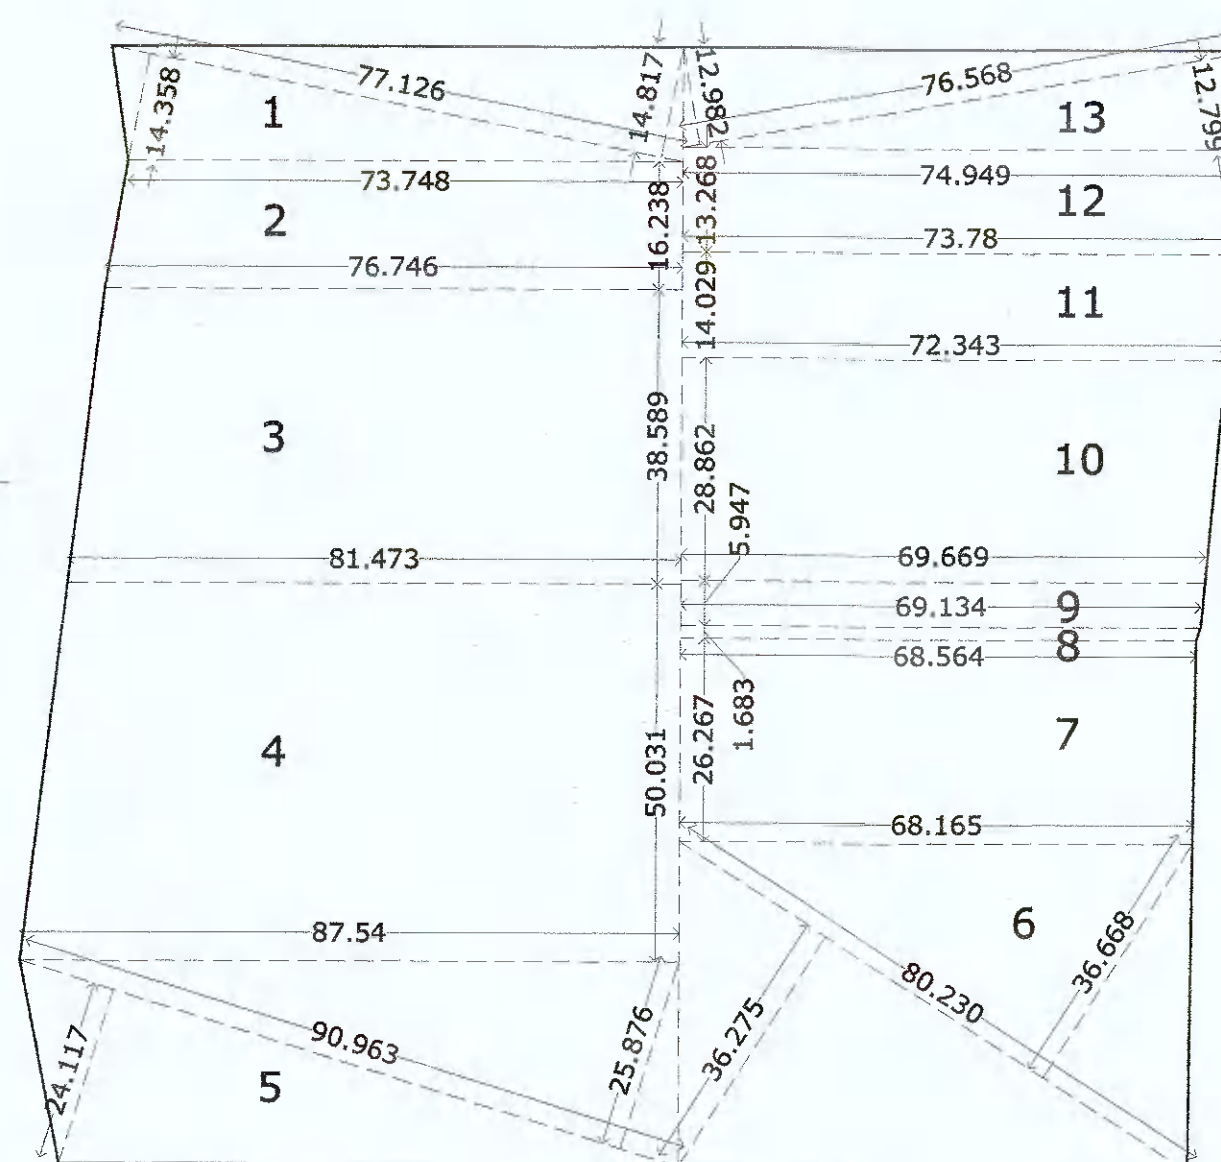KEY PLAN FOR KHASRA AREA CALCULATION  
SCALE - 1:1000

| AREA UNDER OPEN SPACE |       |        |    |        |        |   |        |   |          |
|-----------------------|-------|--------|----|--------|--------|---|--------|---|----------|
| A                     | 1/2 X | 14.160 | +  | 9.679  | 11.920 | X | 31.644 | = | 377.181  |
| B                     | 1/2 X | 16.649 | +  | 16.652 | 16.651 | X | 0.030  | = | 0.500    |
| TOTAL                 |       |        |    |        |        |   |        |   | 1754.681 |
| AREA FOR ESS & W.T.P. |       |        |    |        |        |   |        |   |          |
| 5.00                  | X     | 5.000  | 25 | X      | 2.00   | = | 50.000 | 0 | 50.000   |
| TOTAL OPEN SPACE      |       |        |    |        |        |   |        |   | 1704.681 |

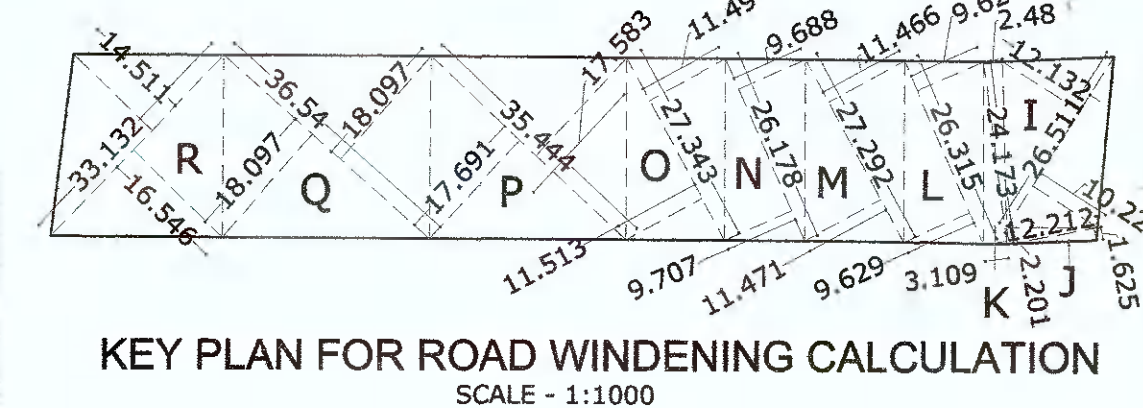KEY PLAN FOR ROAD WIDENING CALCULATION  
SCALE - 1:1000

| PLOT NO |  | PLOT SIZE             | PLOT AREA       |         | CORNER ROUNING AREA OF ROAD (IF ANY) C | REMAINING PLOT AREA IN SQ.M. D | PRO-RATA F.S.I. FACTOR E | B/U AREA ON PRO-RATA BASIS ie. (D X E) F | FRONT ROAD WIDTH (M.) G | PERMISSIBLE B/U AREA ON BASIC FSI |           | NO.OF PLOTS J | NET AREA IN SQ.M. K | NET PLOT AREA L |
|---------|--|-----------------------|-----------------|---------|----------------------------------------|--------------------------------|--------------------------|------------------------------------------|-------------------------|-----------------------------------|-----------|---------------|---------------------|-----------------|
|         |  |                       | SQ.M.           | SQ.M.   |                                        |                                |                          |                                          |                         | BASIC F.S.I. H                    | (F X H) I |               |                     |                 |
| 1       |  | 1/2 X 19.786 + 18.642 | 19.214 X 12.131 | 233.085 | 0                                      | 258.526                        | X 1.287                  | 332.594                                  | 24.000                  | 1.100                             | 365.853   | 1             | 258.526             | 332.594         |
| 2       |  | 1/2 X 18.642 + 18.525 | 18.584 X 1.369  | 25.441  | 0                                      | 250.984                        | X 1.287                  | 322.892                                  | 24.000                  | 1.100                             | 355.181   | 1             | 250.984             | 322.892         |
| 3       |  | 1/2 X 18.525 + 17.472 | 17.999 X 12.371 | 222.659 | 0                                      | 126.996                        | X 1.100                  | 139.696                                  | 9.000                   | 1.100                             | 153.665   | 1             | 126.996             | 139.696         |
| 4       |  | 1/2 X 17.472 + 17.304 | 17.388 X 1.629  | 28.325  | 0                                      | 86.892                         | X 1.000                  | 86.892                                   | 9.000                   | 1.100                             | 95.581    | 1             | 86.892              | 86.892          |
| 5       |  |                       | 9.500 X 13.368  | 126.996 | 0                                      | 126.996                        | X 1.100                  | 139.696                                  | 9.000                   | 1.100                             | 153.665   | 1             | 126.996             | 139.696         |
| 6       |  |                       | 6.500 X 13.368  | 86.892  | 0                                      | 126.996                        | X 1.100                  | 139.696                                  | 9.000                   | 1.100                             | 153.665   | 1             | 126.996             | 139.696         |
| 7       |  |                       | 9.000 X 15.000  | 135.000 | 0                                      | 135.000                        | X 1.100                  | 148.500                                  | 9.000                   | 1.100                             | 163.350   | 1             | 135.000             | 148.500         |
| 8       |  |                       | 7.500 X 15.000  | 112.500 | 0                                      | 112.500                        | X 1.000                  | 112.500                                  | 9.000                   | 1.100                             | 123.750   | 1             | 112.500             | 112.500         |
| 9       |  | 1/2 X 19.942 + 18.625 | 19.284 X 9.000  | 173.552 | 0                                      | 173.552                        | X 1.100                  | 190.907                                  | 9.000                   | 1.100                             | 209.997   | 1             | 173.552             | 190.907         |
| 10      |  | 1/2 X 18.625 + 17.736 | 18.181 X 6.078  | 110.501 | 0                                      | 144.917                        | X 1.000                  | 144.917                                  | 9.000                   | 1.100                             | 159.409   | 1             | 144.917             | 144.917         |
| 11      |  | 1/2 X 17.736 + 18.077 | 17.907 X 1.922  | 34.416  | 0                                      | 160.076                        | X 1.100                  | 176.084                                  | 9.000                   | 1.100                             | 193.692   | 1             | 160.076             | 176.084         |
| 12      |  | 1/2 X 12.520 + 14.706 | 13.613 X 29.471 | 401.189 | 14.92                                  | 440.869                        | X 1.531                  | 674.971                                  | 24.000                  | 1.100                             | 742.468   | 1             | 440.869             | 674.971         |
| 13      |  | 1/2 X 21.619 + 21.629 | 21.624 X 2.525  | 54.601  | 0                                      | 347.873                        | X 1.531                  | 517.403                                  | 24.000                  | 1.100                             | 589.212   | 1             | 347.873             | 517.403         |
| 14      |  | 1/2 X 21.667 + 21.733 | 21.700 X 16.031 | 347.873 | 14.92                                  | 405.501                        | X 1.531                  | 620.822                                  | 24.000                  | 1.100                             | 682.904   | 1             | 405.501             | 620.822         |
| 15      |  | 1/2 X 21.733 + 21.748 | 21.741 X 3.337  | 72.548  | 0                                      | 261.288                        | X 1.287                  | 336.147                                  | 24.000                  | 1.100                             | 369.762   | 1             | 261.288             | 336.147         |
| 16      |  | 1/2 X 21.748 + 21.800 | 21.774 X 12.000 | 261.288 | 0                                      | 261.918                        | X 1.287                  | 336.598                                  | 24.000                  | 1.100                             | 370.653   | 1             | 261.918             | 336.598         |
| 17      |  | 1/2 X 21.800 + 21.847 | 21.824 X 10.690 | 233.293 | 0                                      | 262.692                        | X 1.287                  | 337.953                                  | 24.000                  | 1.100                             | 371.749   | 1             | 262.692             | 337.953         |
| 18      |  | 1/2 X 21.847 + 21.855 | 21.851 X 1.310  | 28.625  | 0                                      | 263.616                        | X 1.287                  | 339.142                                  | 24.000                  | 1.100                             | 373.056   | 1             | 263.616             | 339.142         |
| 19      |  | 1/2 X 21.855 + 21.927 | 21.891 X 12.000 | 262.692 | 0                                      | 264.600                        | X 1.287                  | 340.408                                  | 24.000                  | 1.100                             | 374.507   | 1             | 264.600             | 340.408         |
| 20      |  | 1/2 X 21.927 + 22.099 | 21.968 X 12.000 | 263.616 | 0                                      | 265.546                        | X 1.287                  | 341.625                                  | 24.000                  | 1.100                             | 375.287   | 1             | 265.546             | 341.625         |
| 21      |  | 1/2 X 22.099 + 22.160 | 22.126 X 10.147 | 224.507 | 0                                      | 291.909                        | X 1.287                  | 375.540                                  | 24.000                  | 1.100                             | 413.094   | 1             | 291.909             | 375.540         |
| 22      |  | 1/2 X 22.160 + 22.134 | 22.147 X 1.853  | 41.038  | 0                                      | 291.909                        | X 1.287                  | 375.540                                  | 24.000                  | 1.100                             | 413.094   | 1             | 291.909             | 375.540         |
| 23      |  | 1/2 X 17.304 + 16.033 | 16.669 X 12.364 | 206.089 | 30.9                                   | 291.909                        | X 1.287                  | 375.540                                  | 24.000                  | 1.100                             | 413.094   | 1             | 291.909             | 375.540         |
| 24      |  | 1/2 X 16.033 + 5.769  | 6.176 X 15.024  | 92.788  | 30.9                                   | 291.909                        | X 1.287                  | 375.540                                  | 24.000                  | 1.100                             | 413.094   | 1             | 291.909             | 375.540         |
| 25      |  | 1/2 X 7.765 + 7.646   | 7.705 X 2.656   | 18.922  | 30.9                                   | 291.909                        | X 1.287                  | 375.540                                  | 24.000                  | 1.100                             | 413.094   | 1             | 291.909             | 375.540         |
| 26      |  | 1/2 X 7.770 + 7.761   | 7.766 X 0.645   | 5.005   | 30.9                                   | 291.909                        | X 1.287                  | 375.540                                  | 24.000                  | 1.100                             | 413.094   | 1             | 291.909             | 375.540         |
| 27      |  | 1/2 X 2.430 + 2.307   | 2.369 X 18.107  | 42.886  | 0                                      | 485.400                        | X 1.330                  | 645.103                                  | 24.000                  | 1.100                             | 709.613   | 1             | 485.400             | 645.103         |
| 28      |  | 1/2 X 2.265 + 2.791   | 2.528 X 15.242  | 38.532  | 0                                      | 485.400                        | X 1.330                  | 645.103                                  | 24.000                  | 1.100                             | 709.613   | 1             | 485.400             | 645.103         |
| 29      |  | 1/2 X 32.810 + 32.092 | 32.451 X 2.117  | 68.699  | 30.9                                   | 485.400                        | X 1.330                  | 645.103                                  | 24.000                  | 1.100                             | 709.613   | 1             | 485.400             | 645.103         |
| 30      |  | 1/2 X 32.092 + 31.919 | 32.006 X 11.430 | 365.823 | 0                                      | 485.400                        | X 1.330                  | 645.103                                  | 24.000                  | 1.100                             | 709.613   | 1             | 485.400             | 645.103         |
| 31      |  | 1/2 X 31.919 + 31.691 | 31.805 X 15.000 | 477.075 | 0                                      | 485.400                        | X 1.330                  | 645.103                                  | 24.000                  | 1.100                             | 709.613   | 1             | 485.400             | 645.103         |
| 32      |  | 1/2 X 31.691 + 31.655 | 31.673 X 2.440  | 77.282  | 0                                      | 485.400                        | X 1.330                  | 645.103                                  | 24.000                  | 1.100                             | 709.613   | 1             | 485.400             | 645.103         |
| 33      |  | 1/2 X 31.655 + 31.556 | 31.606 X 9.027  | 285.303 | 0                                      | 485.400                        | X 1.330                  | 645.103                                  | 24.000                  | 1.100                             | 709.613   | 1             | 485.400             | 645.103         |
| 34      |  | 1/2 X 31.556 + 31.518 | 31.537 X 3.534  | 111.452 | 0                                      | 485.400                        | X 1.330                  | 645.103                                  | 24.000                  | 1.100                             | 709.613   | 1             | 485.400             | 645.103         |
| 35      |  | 1/2 X 31.518 + 31.355 | 31.437 X 15.000 | 471.548 | 0                                      | 485.400                        | X 1.330                  | 645.103                                  | 24.000                  | 1.100                             | 709.613   | 1             | 485.400             | 645.103         |
| 36      |  | 1/2 X 31.355 + 31.139 | 31.247 X 34.943 | 491.421 | 0                                      | 485.400                        | X 1.330                  | 645.103                                  | 24.000                  | 1.100                             | 709.613   | 1             | 485.400             | 645.103         |
| 37      |  | 1/2 X 27.222 + 27.182 | 27.202 X 13.500 | 367.227 | 0                                      | 485.400                        | X 1.330                  | 645.103                                  | 24.000                  | 1.100                             | 709.613   | 1             | 485.400             | 645.103         |
| 38      |  | 1/2 X 27.182 + 27.142 | 27.162 X 13.500 | 366.687 | 0                                      | 485.400                        | X 1.330                  | 645.103                                  | 24.000                  | 1.100                             | 709.613   | 1             | 485.400             | 645.103         |
| 39      |  | 1/2 X 27.142 + 27.102 | 27.122 X 13.500 | 366.147 | 0                                      | 485.400                        | X 1.330                  | 645.103                                  | 24.000                  | 1.100                             | 709.613   | 1             | 485.400             | 645.103         |
| 40      |  | 1/2 X 27.102 + 27.062 | 27.082 X 13.500 | 365.600 | 0                                      | 485.400                        | X 1.330                  | 645.103                                  | 24.000                  | 1.100                             | 709.613   | 1             | 485.400             | 645.103         |
| 41      |  | 1/2 X 27.062 + 27.021 | 27.041 X 13.500 | 365.054 | 0                                      | 485.400                        | X 1.330                  | 645.103                                  | 24.000                  | 1.100                             | 709.613   | 1             | 485.400             | 645.103         |
| 42      |  | 1/2 X 27.021 + 26.981 | 27.001 X 13.500 | 364.514 | 0                                      | 485.400                        | X 1.330                  | 645.103                                  | 24.000                  | 1.100                             | 709.613   | 1             | 485.400             | 645.103         |
| 43      |  | 1/2 X 26.981 + 26.938 | 26.960 X 14.406 | 388.379 | 0                                      | 485.400                        | X 1.330                  | 645.103                                  | 24.000                  | 1.100                             | 709.613   | 1             | 485.400             | 645.103         |
| 44      |  | 1/2 X 8.762 + 10.753  | 9.758 X 16.367  | 159.701 | 0                                      | 485.400                        | X 1.330                  | 645.103                                  | 24.000                  | 1.100                             | 709.613   | 1             | 485.400             | 645.103         |
| 45      |  |                       | 9.000 X 15.000  | 135.000 | 0                                      | 485.400                        | X 1.330                  | 645.103                                  | 24.000                  | 1.100                             | 709.613   | 1             | 485.400             | 645.103         |
| 46      |  |                       | 7.500 X 15.000  | 112.500 | 0                                      | 485.400                        | X 1.330                  | 645.103                                  | 24.000                  | 1.100                             | 709.613   | 1             | 485.400             | 645.103         |
| 47      |  |                       | 10.000 X 16.367 | 163.670 | 7.72                                   | 485.400                        | X 1.330                  | 645.103                                  | 24.000                  | 1.100                             | 709.613   | 1             | 485.400             | 645.103         |
| 48      |  |                       | 9.500 X 16.367  | 155.487 | 7.72                                   | 485.400                        | X 1.330                  | 645.103                                  | 24.000                  | 1.100                             | 709.613   | 1             | 485.400             | 645.103         |
| 49      |  |                       | 9.000 X 16.367  | 147.303 | 0                                      | 485.400                        | X 1.330                  | 645.103                                  | 24.000                  | 1.100                             | 709.613   | 1             | 485.400             | 645.103         |
| 50      |  |                       | 8.707 X 16.367  | 142.507 | 0                                      | 485.400                        | X 1.330                  | 645.103                                  | 24.000                  | 1.100                             | 709.613   | 1             | 485.400             | 645.103         |
| 51      |  | 1/2 X 24.062 + 24.135 | 24.099 X 10.707 | 258.023 | 0                                      | 485.400                        | X 1.330                  | 645.103                                  | 24.000                  | 1.100                             | 709.613   | 1             | 485.400             | 645.103         |
| 52      |  | 1/2 X 24.135 + 24.174 | 24.155 X 5.721  | 138.168 | 0                                      | 485.400                        | X 1.330                  | 645.103                                  | 24.000                  | 1.100                             | 709.613   | 1             | 485.400             | 645.103         |
| 53      |  | 1/2 X 24.174 + 24.209 | 24.192 X 5.779  | 139.803 | 0                                      | 485.400                        | X 1.330                  | 645.103                                  | 24.000                  | 1.100                             | 709.613   | 1             | 485.400             | 645.103         |
| 54      |  | 1/2 X 24.209 + 24.253 | 24.231 X 7.349  | 178.074 | 0                                      | 485.400                        | X 1.330                  | 645.103                                  | 24.000                  | 1.100                             | 709.613   | 1             | 485.400             | 645.103         |
| 55      |  | 1/2 X 24.253 + 24.271 | 24.262 X 4.151  | 100.712 | 0                                      | 485.400                        | X 1.330                  | 645.103                                  | 24.000                  | 1.100                             | 709.613   | 1             | 485.400             | 645.103         |
| 56      |  | 1/2 X 24.271 + 24.321 | 24.296 X 11.500 | 279.404 | 14.92                                  | 485.400                        | X 1.330                  | 645.103                                  | 24.000                  | 1.100                             | 709.613   | 1             | 485.400             | 645.103         |
| 57      |  | 1/2 X 24.360 + 24.367 | 24.364 X 1.351  | 32.915  | 14.92                                  | 485.400                        | X 1.330                  | 645.103                                  | 24.000                  | 1.100                             | 709.613   | 1             | 485.400             | 645.103         |
| 58      |  | 1/2 X 24.367 + 24.415 | 24.391 X 11.649 | 284.131 | 14.92                                  | 485.400                        | X 1.330                  | 645.103                                  | 24.000                  | 1.100                             | 709.613   | 1             | 485.400             | 645.103         |
| 59      |  | 1/2 X 24.415 + 24.469 | 24.442 X 13.000 | 317.746 | 0                                      | 485.400                        | X 1.330                  | 645.103                                  | 24.000                  | 1.100                             | 709.613   | 1             | 485.400             | 645.103         |
| 60      |  | 1/2 X 24.469 + 24.481 | 24.457 X 2.900  | 71.405  | 0                                      | 485.400                        | X 1.330                  | 645.103                                  | 24.000                  | 1.100                             | 709.613   | 1             | 485.400             | 645.103         |
| 61      |  | 1/2 X 24.481 + 24.520 | 24.501 X 10.100 | 247.455 | 0                                      | 485.400                        | X 1.330                  | 645.103                                  | 24.000                  | 1.100                             | 709.613   | 1             | 485.400             | 645.103         |
| 62      |  | 1/2 X 10.771 + 13.259 | 12.015 X 29.149 | 350.225 | 0                                      | 485.400                        | X 1.330                  | 645.103                                  | 24.000                  | 1.100                             | 709.613   | 1             | 485.400             | 645.103         |
|         |  |                       |                 |         |                                        |                                |                          |                                          |                         |                                   | TOTAL     | 51            | 1314.963            | 17028.844       |