
PLAN FOR PROPOSED WATER PIPE LINE ON KH. NO. 156/ 3 (PART), MOUZA- JAMTHA .TAH.- NAGPUR (GRAMIN) - DIST. NAGPUR.

BELONGING TO,

SMT ANUSAYA KOTHIRAM GUBE

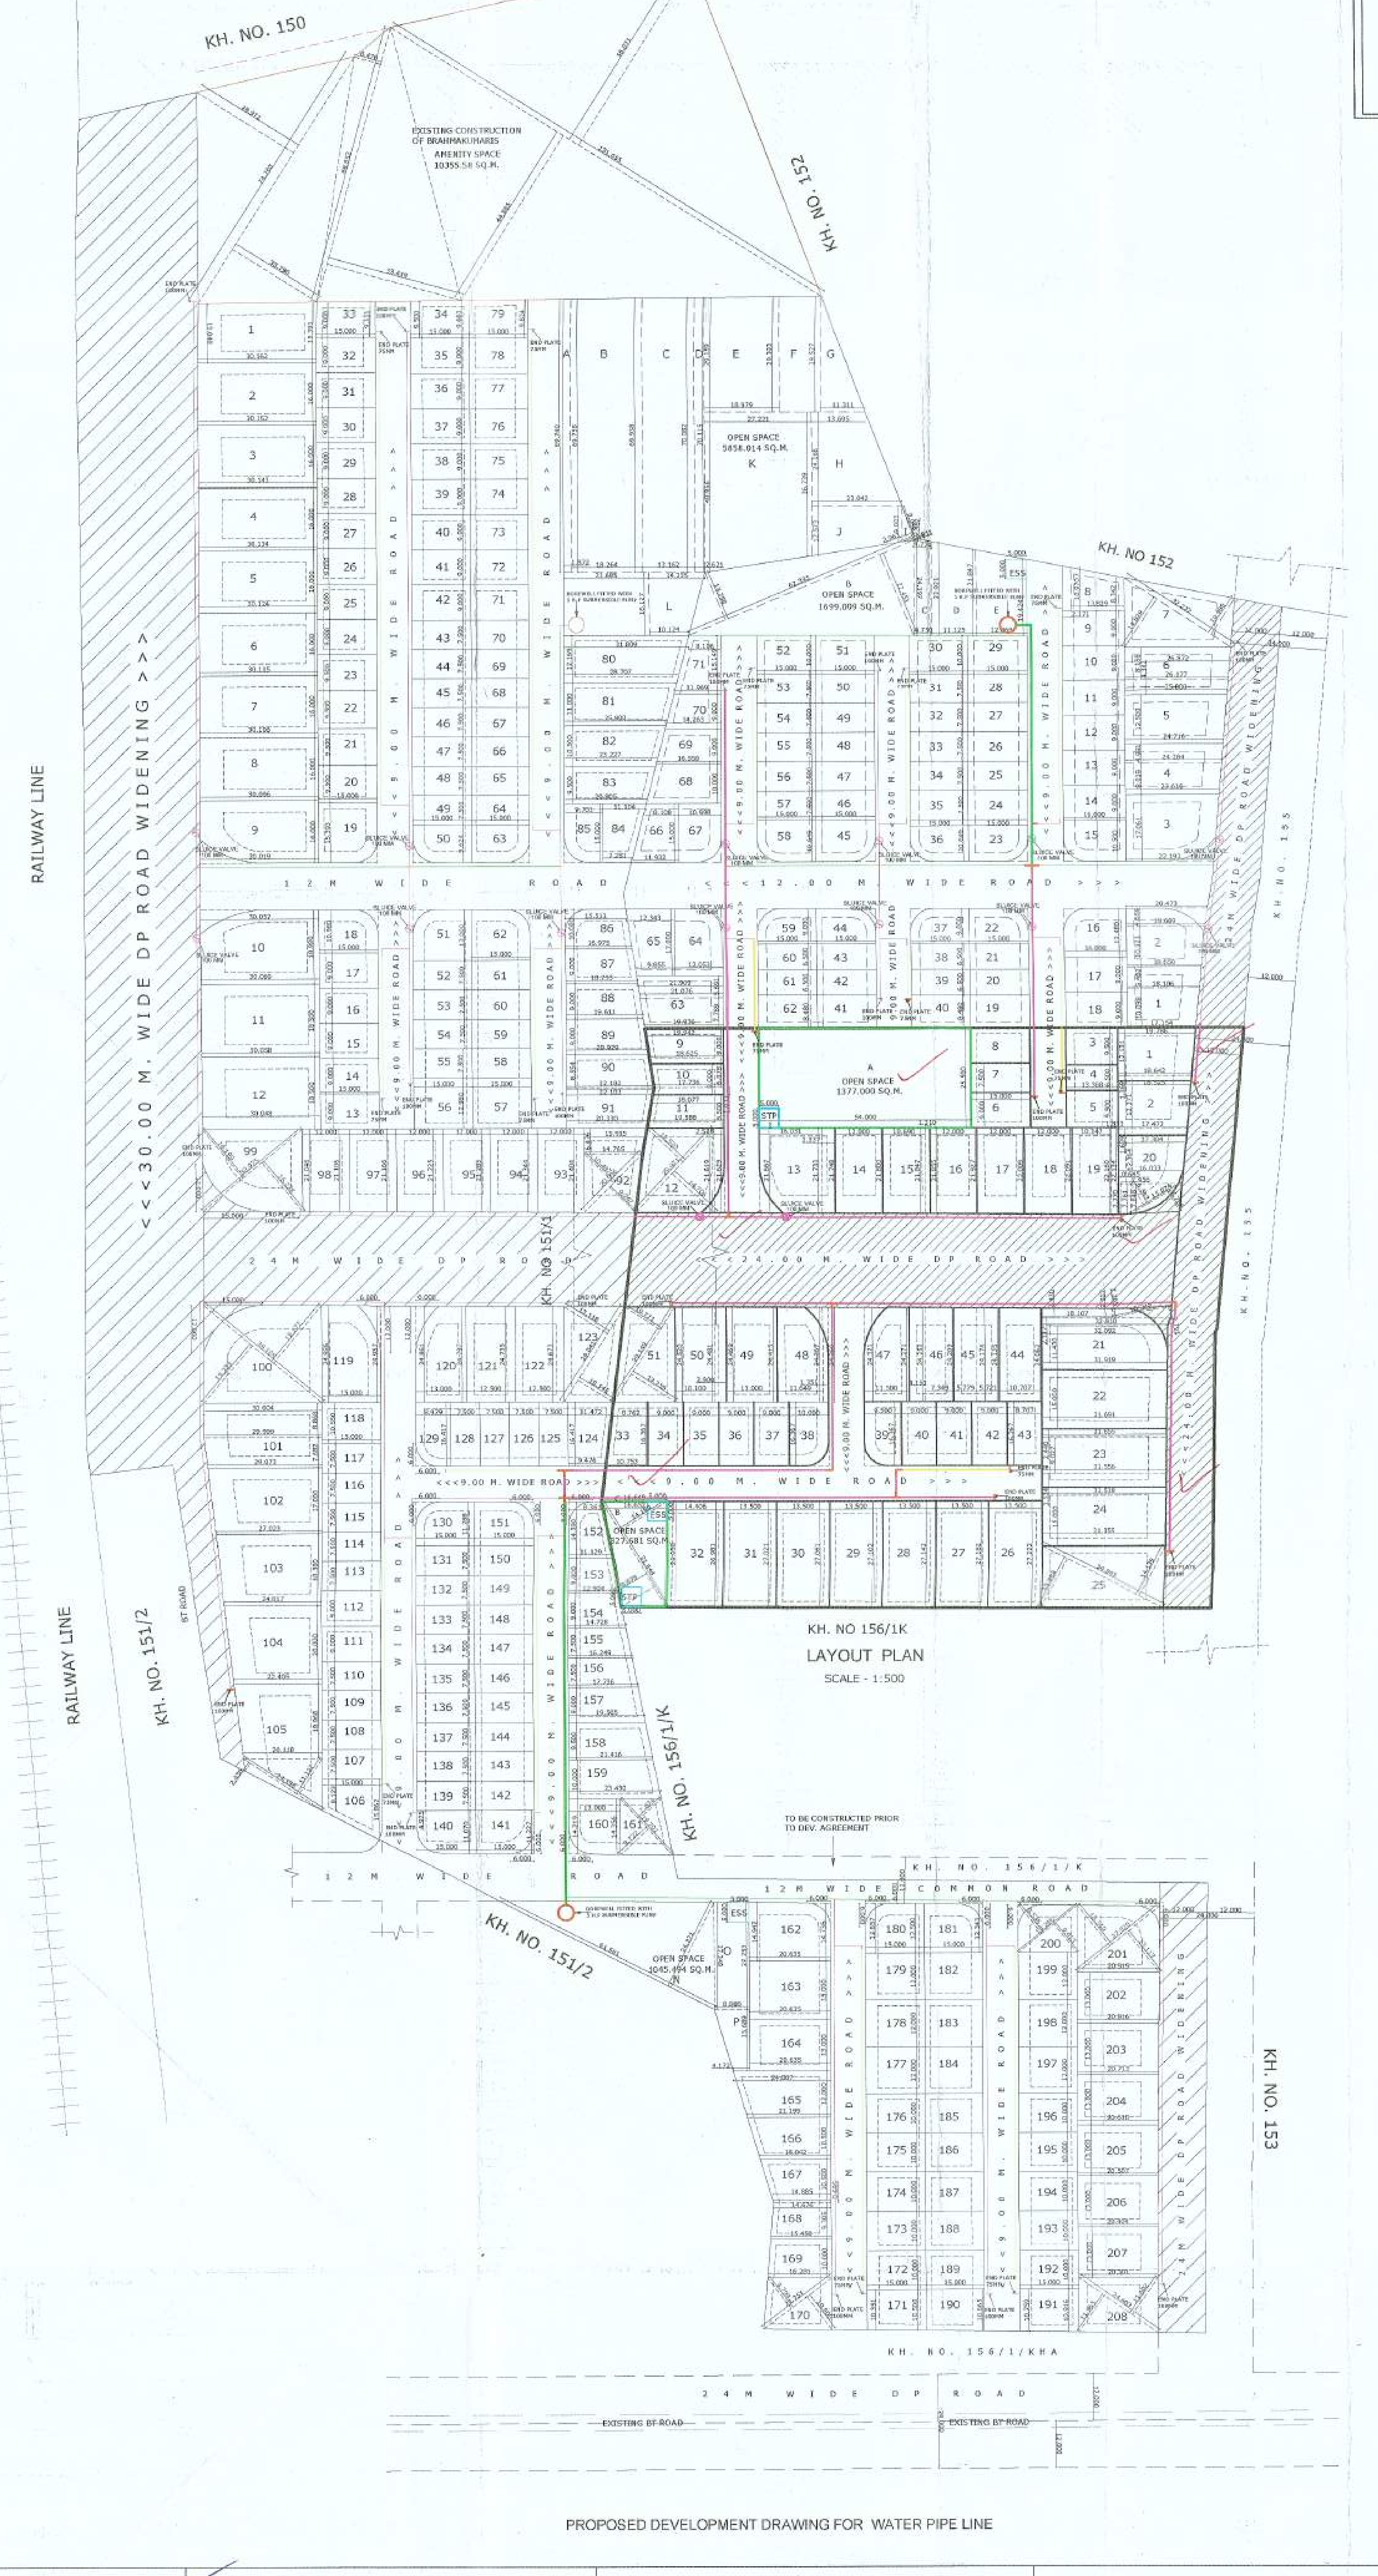

PROPOSED DEVELOPMENT DRAWING FOR WATER PIPE LINE

NOTE :
1) ALL DIMENSIONS ARE IN METER
2) THE WIDTH OF EXCAVATION FOR PIPES SHALL BE D+0.75 M
3) IF HARD SOIL LIKE MURUM IS AVAILABLE FOR LAYING THE PIPE THEN PROVIDING METAL & MURUM FILLING TO BE AVOIDED .

LEGEND : -

S.NO.	NAME	SYMBOLS
1	WATER PIPE LINE 160 MM DIA HDPE PIPE	
2	WATER PIPE LINE 110 MM DIA HDPE PIPE	
3	WATER PIPE LINE 75 MM DIA HDPE PIPE	
4	BORE WELL (150 MM. Ø) SHOWN IN	
5	SLUICE VALVE Ø 150MM. DIA	
6	SLUICE VALVE Ø 100MM. DIA	
7	SLOPE ARROW	
8	END PLATE 100MM	
9	A/F TEE 110MM	

OWNER :

अनुसयाबाई गुबे

SMT ANUSAYA KOTHIRAM GUBE

ARCHITECT/LICENSED ENGINEER :

PAWAN RAVIPRASAD GUPTA
B.E. (CIVIL)
PLANNERS, BUILDERS AND DEVELOPERS
LIC. NO. N.I.T. 1969, N.M.R.D.A. 39, N.M.C. 380

EMAIL ID - pawan_r_gupta@yahoo.co.in MOBILE NO.9923432949

DRG. NO	SCALE	DATE	DRAWN BY
SUB-01	NTS	04 / 08 / 2022	G.KAWAS

Superintending Engineer
Nagpur Metropolitan Region
Development Authority, Nagpur

Executive Engineer-II
Nagpur Metropolitan Region
Development Authority, Nagpur

Assistant Engineer (West)
Nagpur Metropolitan Region
Development Authority, Nagpur

A.E.-II
N.M.R.D.A.