SHEET NO - 1

TITLE - EXISTING C.C. ROAD WITH PAVER BLOCKS, SEWER & GREY WATER LINE NETWORK & COMPOUND WALL TO OPEN SPACE

FOR DEVELOPMENT OF -
PROPOSED RESIDENTIAL LAYOUT PLAN ON KH. NO. - 31/4 (PART), P.H. NO. - 42, MOUZA - GAWSI (MANAPUR), TAH. - NAGPUR (GRAMIN), DIST. - NAGPUR.
BELONGING TO :- M/s. METROCITY PROJECTS THROUGH PARTNERS
1) SHRI. PRASHANT M. BONGIRWAR
2) MRS. VRUSHALI PRASHANT BONGIRWAR

REFERENCE :

CEMENT CONCRETE ROAD

- 9.00M WIDE CEMENT CONCRETE ROAD
- 12.00M WIDE CEMENT CONCRETE ROAD
- 18.00M WIDE ASPHALTED (BM + SDBC) ROAD (INCLUDING ROAD WIDENING)
- CC PAVER BLOCKS (INCLUDING FOOTPATH)


SEWER & GREY WATER LINE NETWORK

- N.P.2 CLASS SPIGOT AND SOCKET JOINT PIPE WITH I.S.I. MARK 300 MM DIA R.C.C. SEWER LINE
- N.P.2 CLASS SPIGOT AND SOCKET JOINT PIPE WITH I.S.I. MARK 250 MM DIA R.C.C. SEWER LINE
- MANHOLE SIZE 0.75 x 1.20 MT.
- MANHOLE SIZE 0.60 x 0.90 MT.
- 50 MM DIA. H.D.P.E. PIPE LINE FOR REUSE OF GREY WATER
- TREE PLANTATION

NOTE : GREY WATER PIPELINE SHOWN IN GREEN COLOR SHOULD NOT BE USE FOR DRINKING (POTABLE WATER) PURPOSE, IT IS HAZARDOUS TO HEALTH. IT SHOULD BE EXCLUSIVELY USED FOR GARDENING, WASHING PURPOSE ONLY. DEVELOPER SHOULD AWARE THE PLOT HOLDER REGARDING GREY WATER.

COMPOUND WALL TO OPEN SPACE


1. M.S.MAIN GATE (4.50 M. X 1.85 M.) - G1
2. C1 (R.C.C.COLUMN) - 230mm X 450mm
3. C2 (R.C.C.COLUMN) - 230mm X 230mm
4. M.S.MAIN GATE (1.15 M. X 1.85 M.) - G2
5. 2.5 M. WIDE WALKING TRACK / PAVED PATH
6. TREE PLANTATION

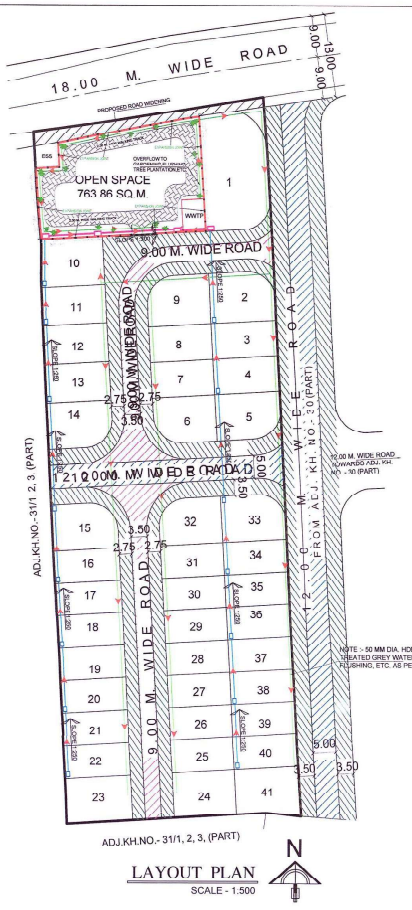


LAYOUT PLAN
SCALE - 1.500


N

CROSS SECTION OF 9.00 M WIDE CEMENT CONCRETE ROAD FOR NAGPUR METROPOLITAN AREA

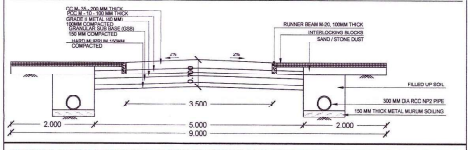


CROSS SECTION OF 12.00 M WIDE CEMENT CONCRETE ROAD FOR NAGPUR METROPOLITAN AREA

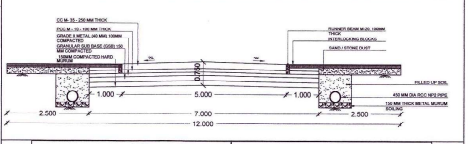


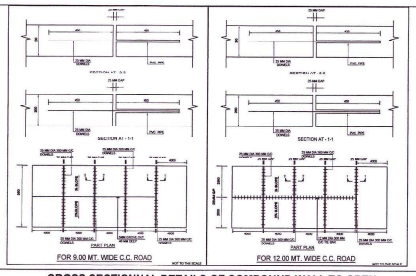


ENTRANCE GATE DETAILS FOR OPEN SPACE (G1)

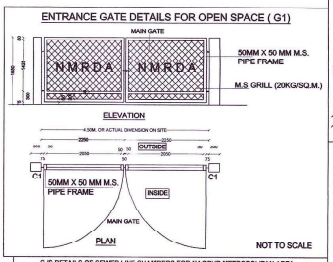


VARIOUS CROSS SECTION SHOWING DETAILS OF SEWER LINE

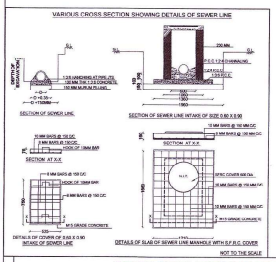


C/S DETAILS OF SEWER LINE CHAMBERS FOR NAGPUR METROPOLITAN AREA

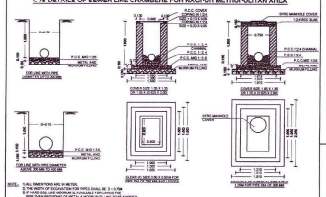


CROSS SECTIONNAL DETAILS OF COMPOUND WALL TO OPEN SPACE / P.U. PLOTS IN NAGPUR METROPOLITAN AREA

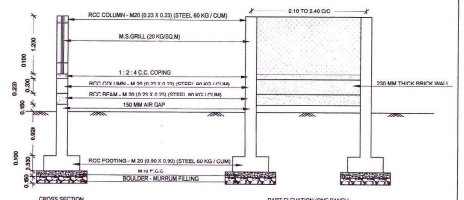

TYPICAL CROSS SECTION OF 18.00 M WIDE ASPHALTED (BM+SDBC) ROAD

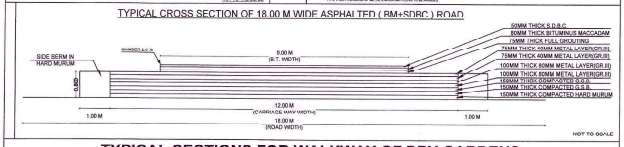

TYPICAL SECTIONS FOR WALKWAY OF DRY GARDENS

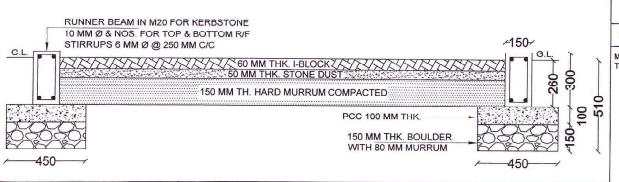

OWNER'S SIGN :	ARCHITECT'S SIGN :
M/s. METROCITY PROJECTS THROUGH PARTNER'S 1) SHRI. PRASHANT M. BONGIRWAR 2) MRS. VRUSHALI PRASHANT BONGIRWAR	UMESH M. LAMGE B.Arch. (Hons.) ARCHITECTS & INTERIOR DESIGNERS Regd. No. CA/2001/19067 NIMC Life Mem. No. 00 NIT Lic No.: 865 AR. UMESH LAMGE B.ARCH (HONS.) ARCHITECT & INTERIOR DESIGNER 402 , DAYA CHAMBER, AJANI SQ. WARDHA ROAD, NAGPUR

Superintending Engineer Nagpur Metropolitan Region Development Authority	Executive Engineer Nagpur Metropolitan Region Development Authority	Assistant Engineer-I (Civil) Nagpur Metropolitan Region Development Authority
Superintending Engineer N.M.R.D.A	Executive Engineer(development work) N.M.R.D.A	Assistant Engineer(W) N.M.R.D.A