


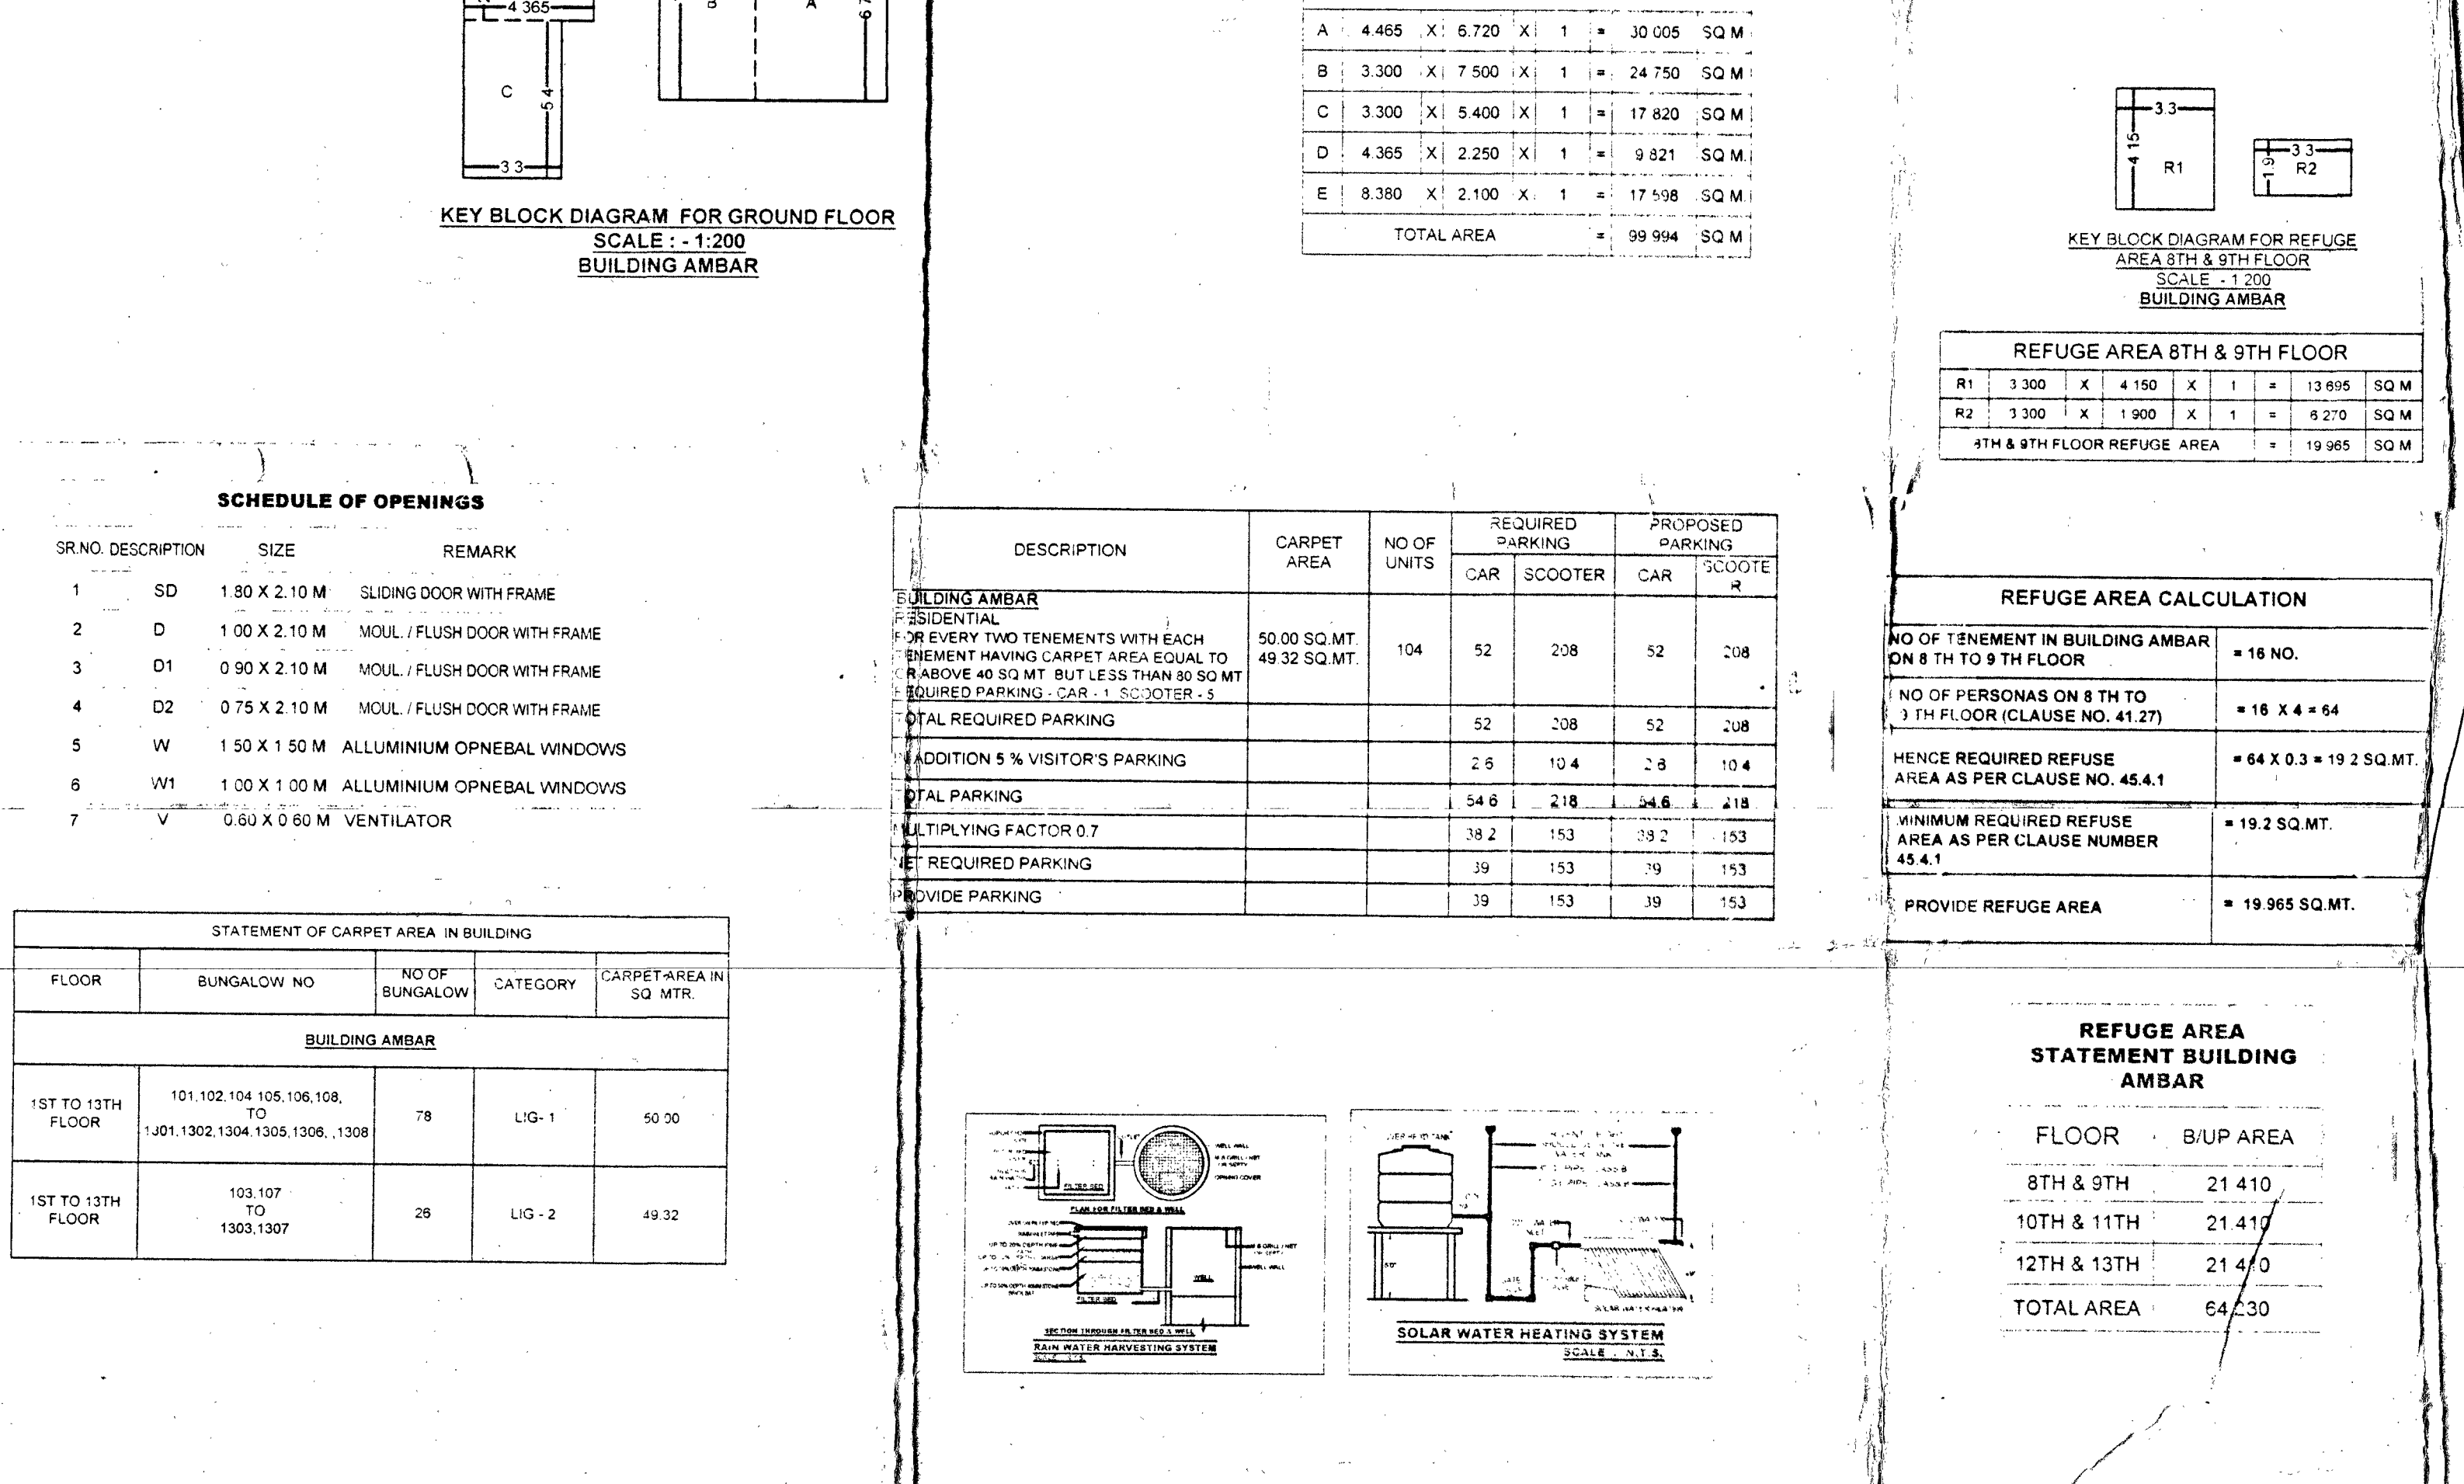

PROPOSED P - LINE B / UP AREA OF BUILDING AMBAR			
FLOOR N	AREA OF	TOTAL FLOOR AREA OF PROPOSED WORK	USE / OCCUPA OF FLOOR
(1)	(2)	(3)	(4)
GTH	99.904	7334.572	RESIDENTIAL
1ST	99.508		
2ND	99.508		
3RD	100.000		
4TH	99.508		
5TH	100.000		
6TH	100.000		
7TH	100.000		
8TH	100.000		
9TH	100.000		
10TH	100.000		
11TH	100.000		
12TH	100.000		
13TH	100.000		
TOTAL AREA	1234.572		

PROPOSED P - LINE S / UP AREA OF WING - B			
FLOOR N	B / UP AREA OF ONE BLOCK	TOTAL PROPOSED B / UP AREA	USE / OCCUPA OF FLOOR
(1)	(2)	(3)	(4)
G + 1	7334.572 SQ MT	7334.572 SQ MT	RESIDENTIAL

GROUND FLOOR P- LINE BU P AREA						
A	4.465	X	6.720	X	1	= 30.005 SQ M
B	3.300	X	7.500	X	1	= 24.750 SQ M
C	3.300	X	5.400	X	1	= 17.820 SQ M
D	4.365	X	2.250	X	1	= 9.821 SQ M
E	8.380	X	2.100	X	1	= 17.598 SQ M
TOTAL AREA						

BUILDING AMBAR									
REFUGE AREA 8TH & 9TH FLOOR									
R1	3 300	X	4 150	X	1	=	13 695	SQ	
R2	3 300	X	1 900	X	1	=	5 270	SQ	
4TH & 9TH FLOOR REFUGE AREA							=	19 965	SQ

REFUGE AREA CALCULATION	
NO OF TENEMENT IN BUILDING AMBAR GN 5 TH TO 9 TH FLOOR	= 16 NO.
NO OF PERSONAS ON 8 TH TO 3 TH FLOOR (CLAUSE NO. 41.27)	= 16 X 4 = 64
HENCE REQUIRED REFUGE AREA AS PER CLAUSE NO. 45.4.1	= 64 X 0.3 = 19.2 SQ.M
MINIMUM REQUIRED REFUGE AREA AS PER CLAUSE NUMBER 45.4.1	= 19.2 SQ.MT.
PROVIDE REFUGE AREA	= 19.965 SQ.MT.

REFUGEE AREA STATEMENT BUILDING AMBAR	
FLOOR	BI/UP AREA
8TH & 9TH	21 410
10TH & 11TH	21 410
12TH & 13TH	21 410
TOTAL AREA	64 230

SCHEDULE OF OPENINGS		
SR NO	DESCRIPTION	REMARK
1	SD 1.80 X 2.10 M	SLIDING DOOR WITH FRAME
2	D 1.00 X 2.10 M	MOUL / FLUSH DOOR WITH FRAME
3	D1 0.90 X 2.10 M	MOUL / FLUSH DOOR WITH FRAME
4	D2 0.75 X 2.10 M	MOUL / FLUSH DOOR WITH FRAME
5	W 1.50 X 1.50 M	ALUMINIUM OPNEBAL WINDOWS
6	W1 1.00 X 1.00 M	ALUMINIUM OPNEBAL WINDOWS
7	V 0.60 X 0.60 M	VENTILATOR

STATEMENT OF CARPET AREA IN BUILDING				
FLOOR	BUNGALOW NO	NO OF BUNGALOW	CATEGORY	CARPET AREA IN SQ. MTR
<u>BUILDING AMBARI</u>				
1ST TO 13TH FLOOR	101-102-104-105-106-108, TO 109-1302-1304-1305-1306, 1308	78	LIG - 1	50.50
1ST TO 13TH FLOOR	103-107 TO 1303-1307	26	LIG - 2	49.32

DESCRIPTION	CARPET AREA	NO OF UNITS	REQUIRED PARKING		PROPOSED PARKING	
			CAR	SCOOTER	CAR	SCOOTER
LONG LEASE						
FEDERAL						
75 PERCENT TWO EASEMENTS WITH EACH EASEMENT HAVING CARPET AREA EQUAL TO OR ABOVE 40 SQ MT BUT LESS THAN 60 SQ MT	50.00 SQ MT 40.32 SQ MT	104	52	208	52	208
REQUIRED PARKING: CAR: 1, SC: 0.25-0.3						
TOTAL REQUIRED PARKING			52	208	52	208
ADDITION 5% VISITOR'S PARKING			2.6	10.4	2.6	10.4
TOTAL PARKING			54.6	218	54.6	218
MULTIPLYING FACTOR 0.7			38.2	153	38.2	153
REQUIRED PARKING			39	153	39	153
PROVIDE PARKING			39	153	39	153