
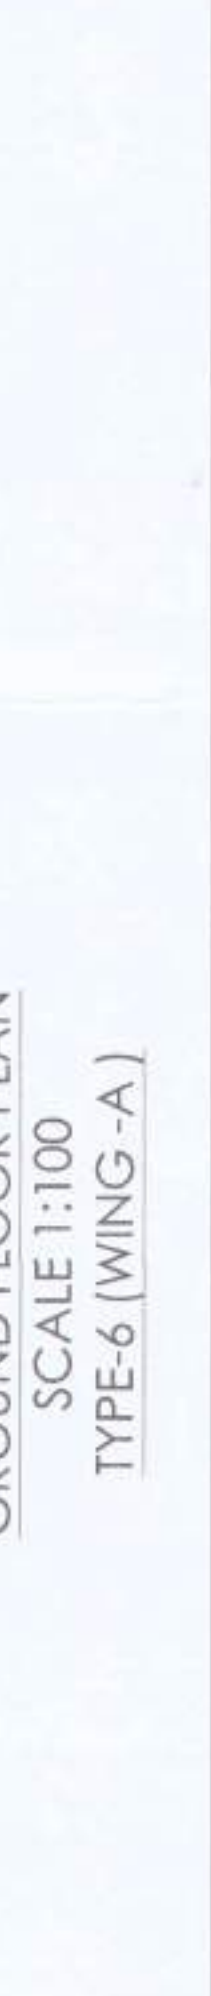
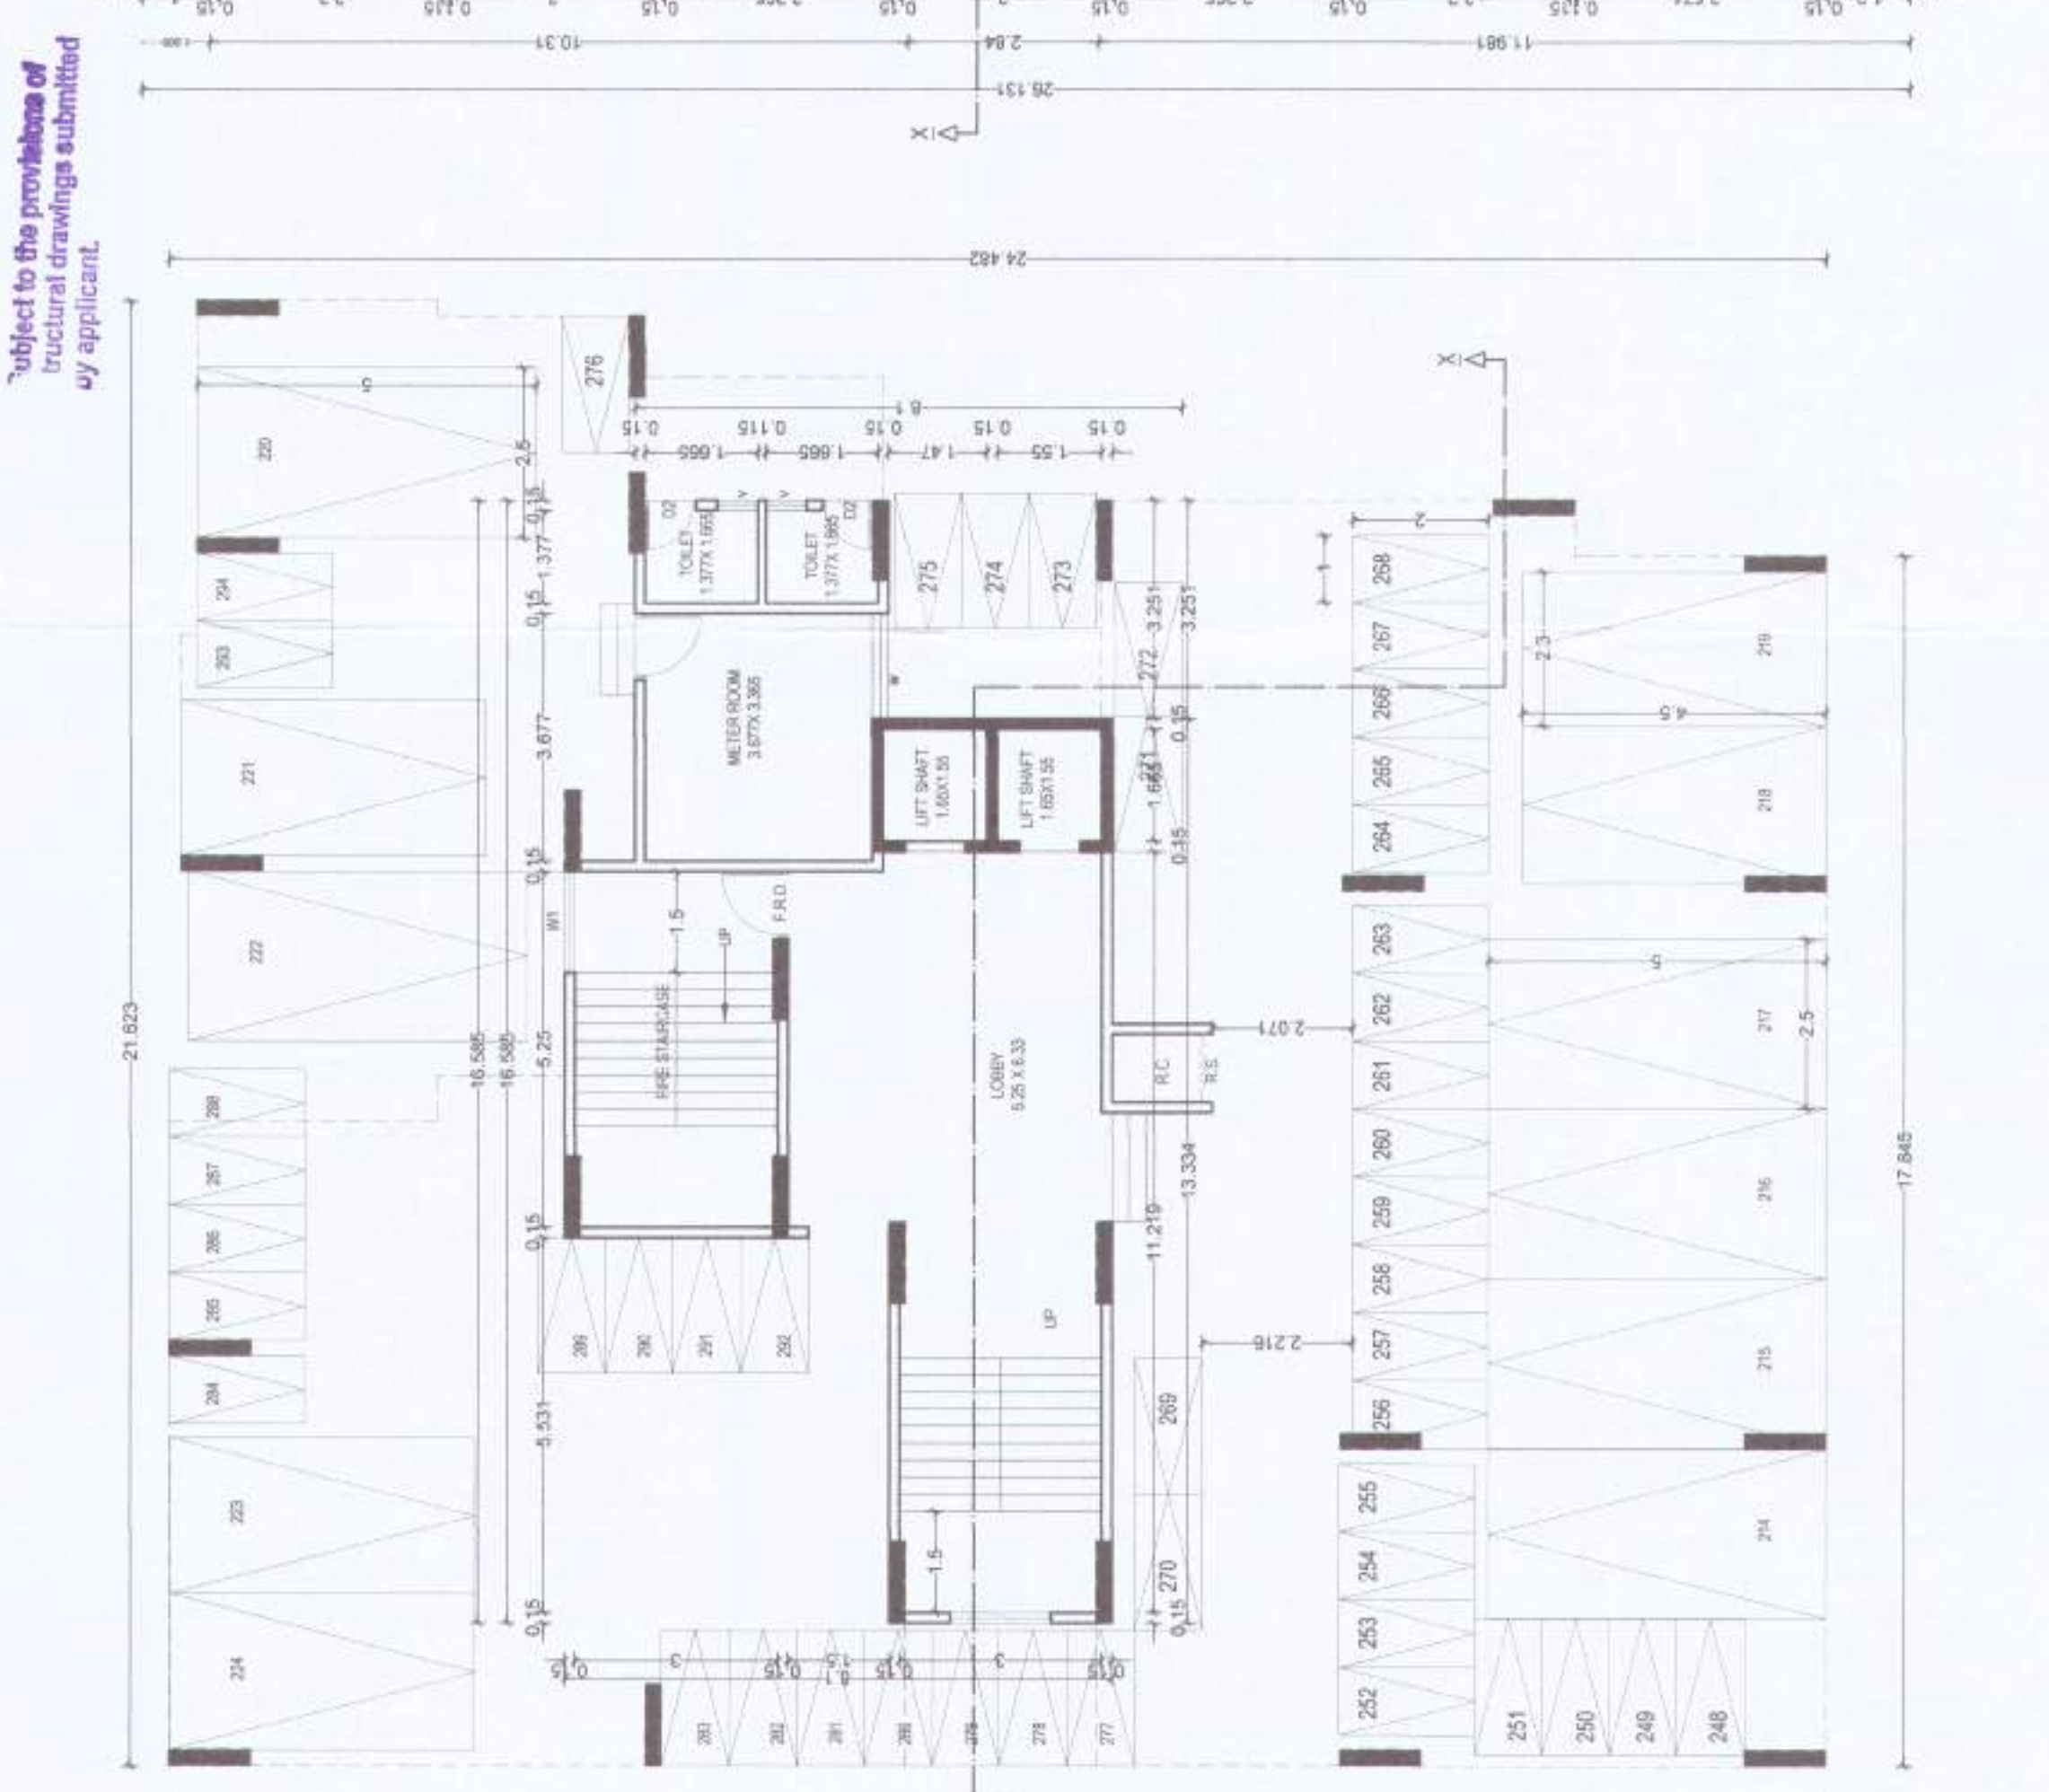
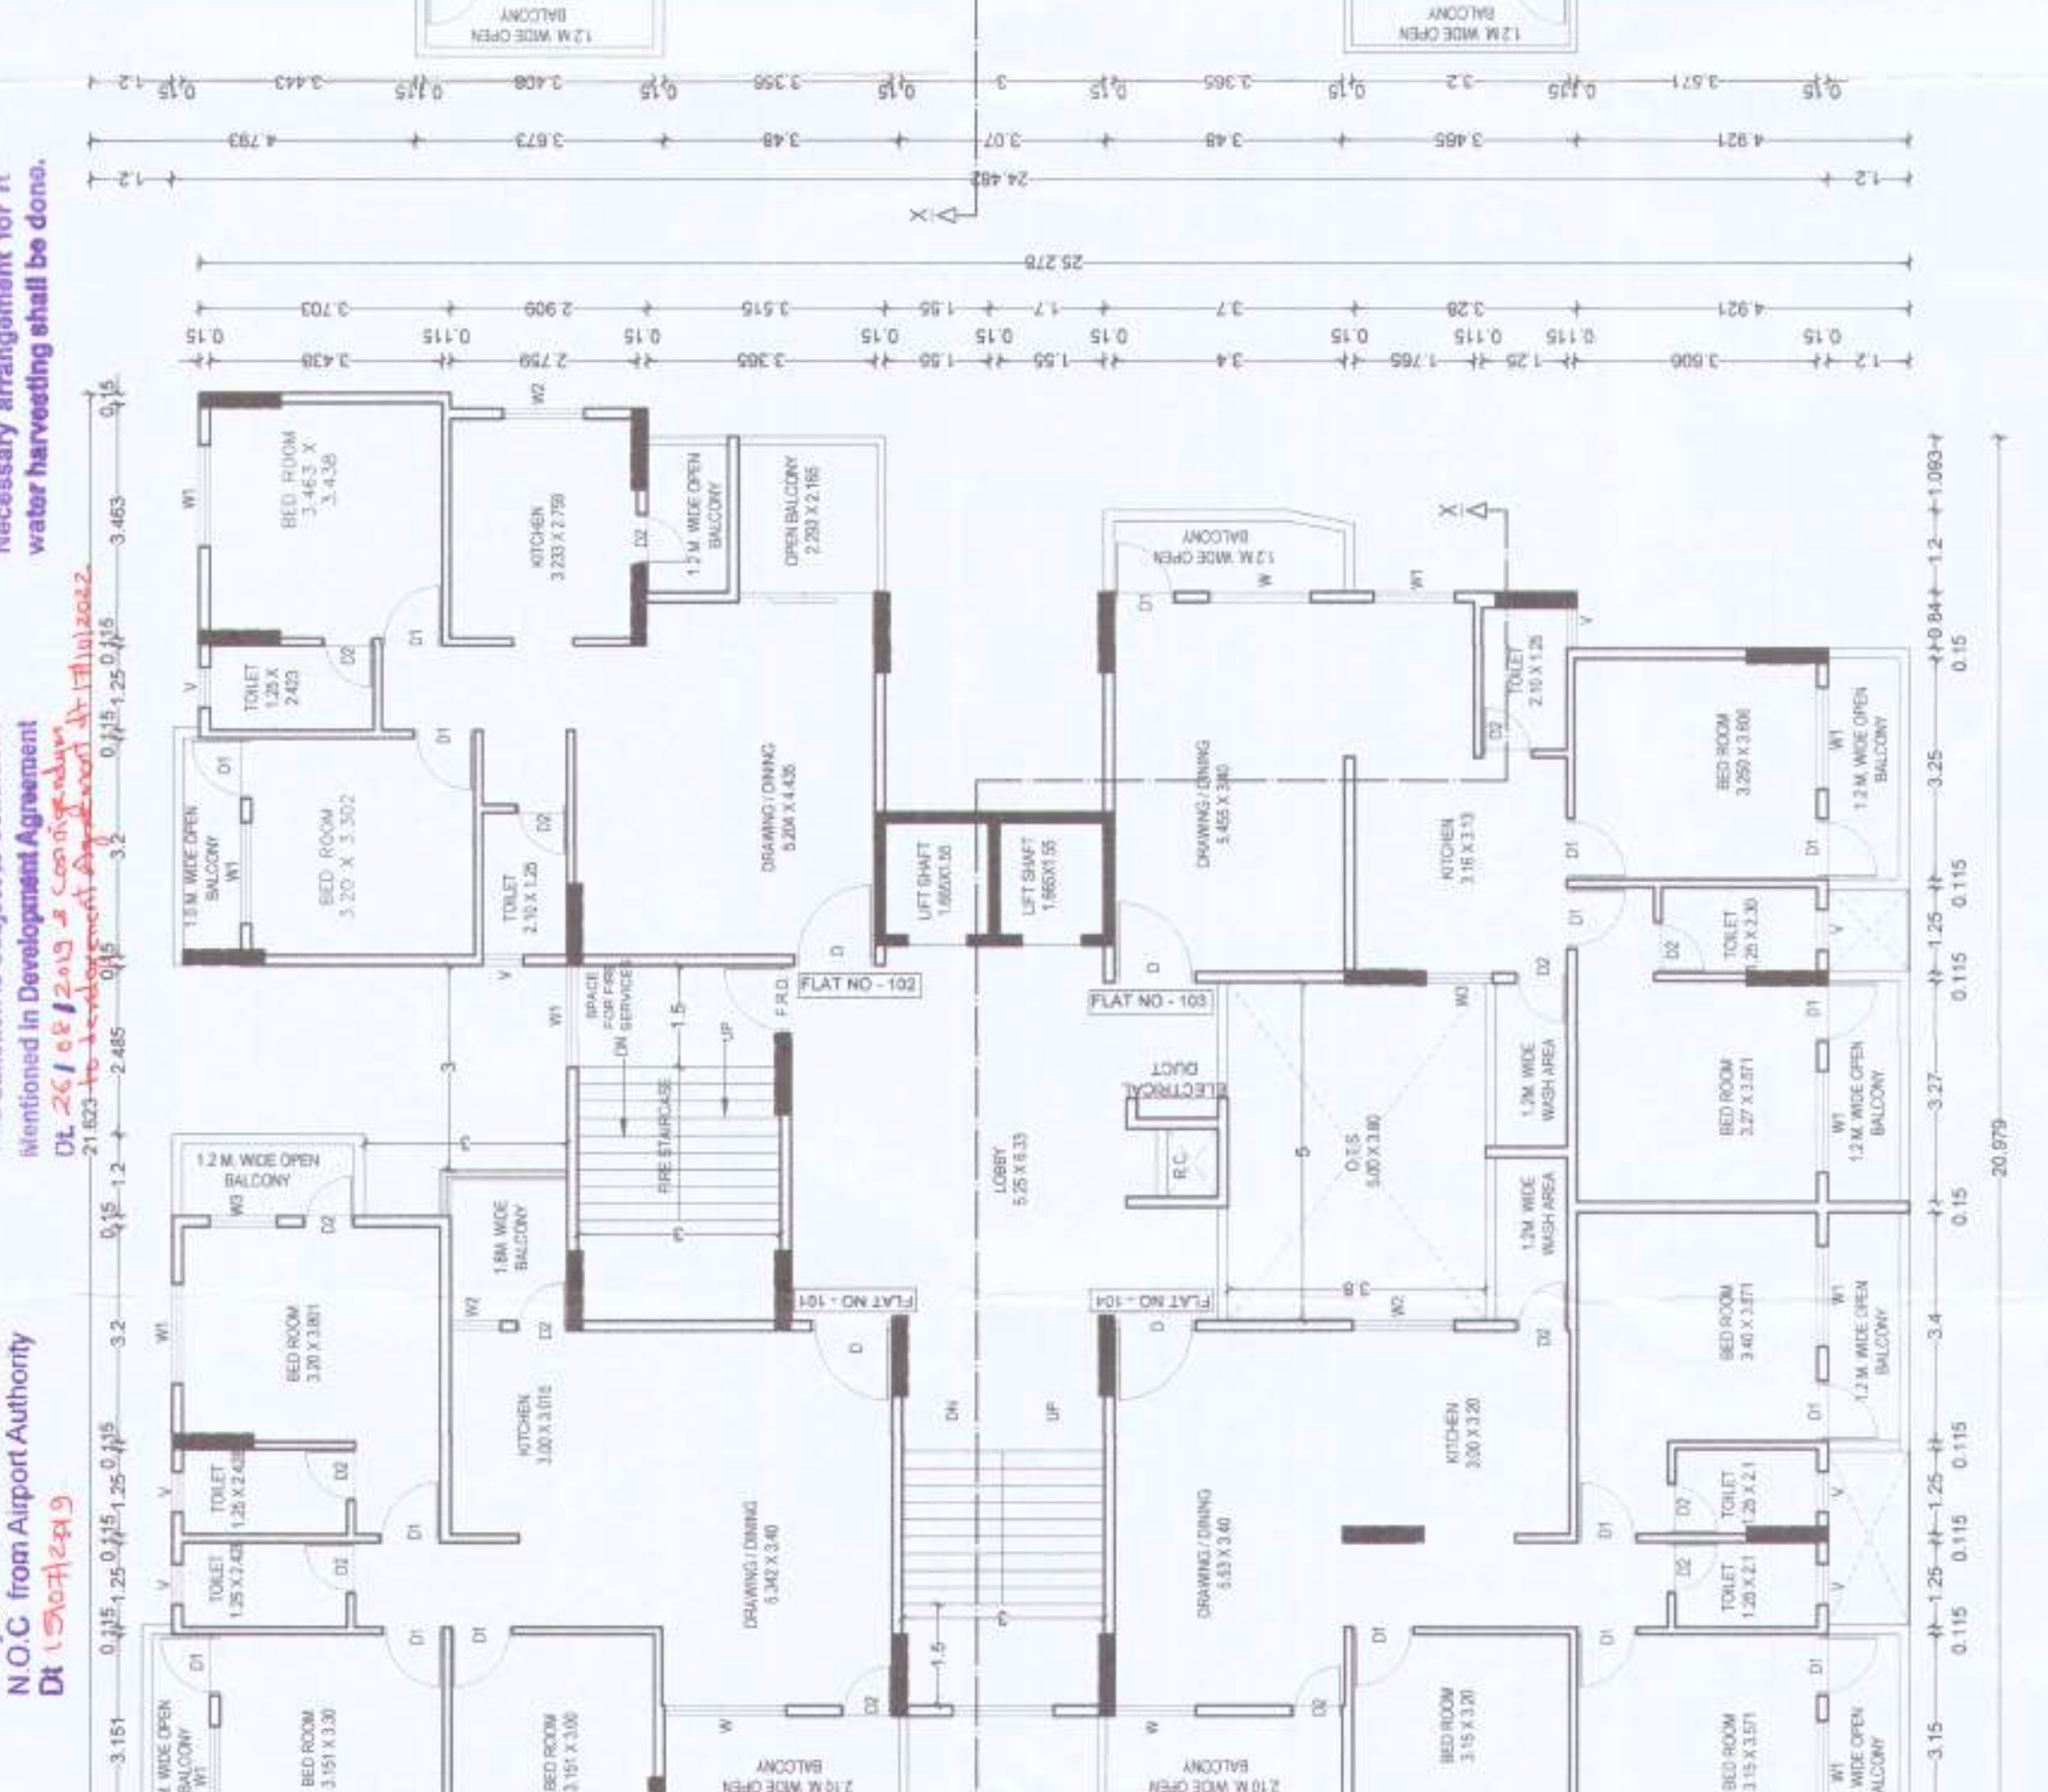
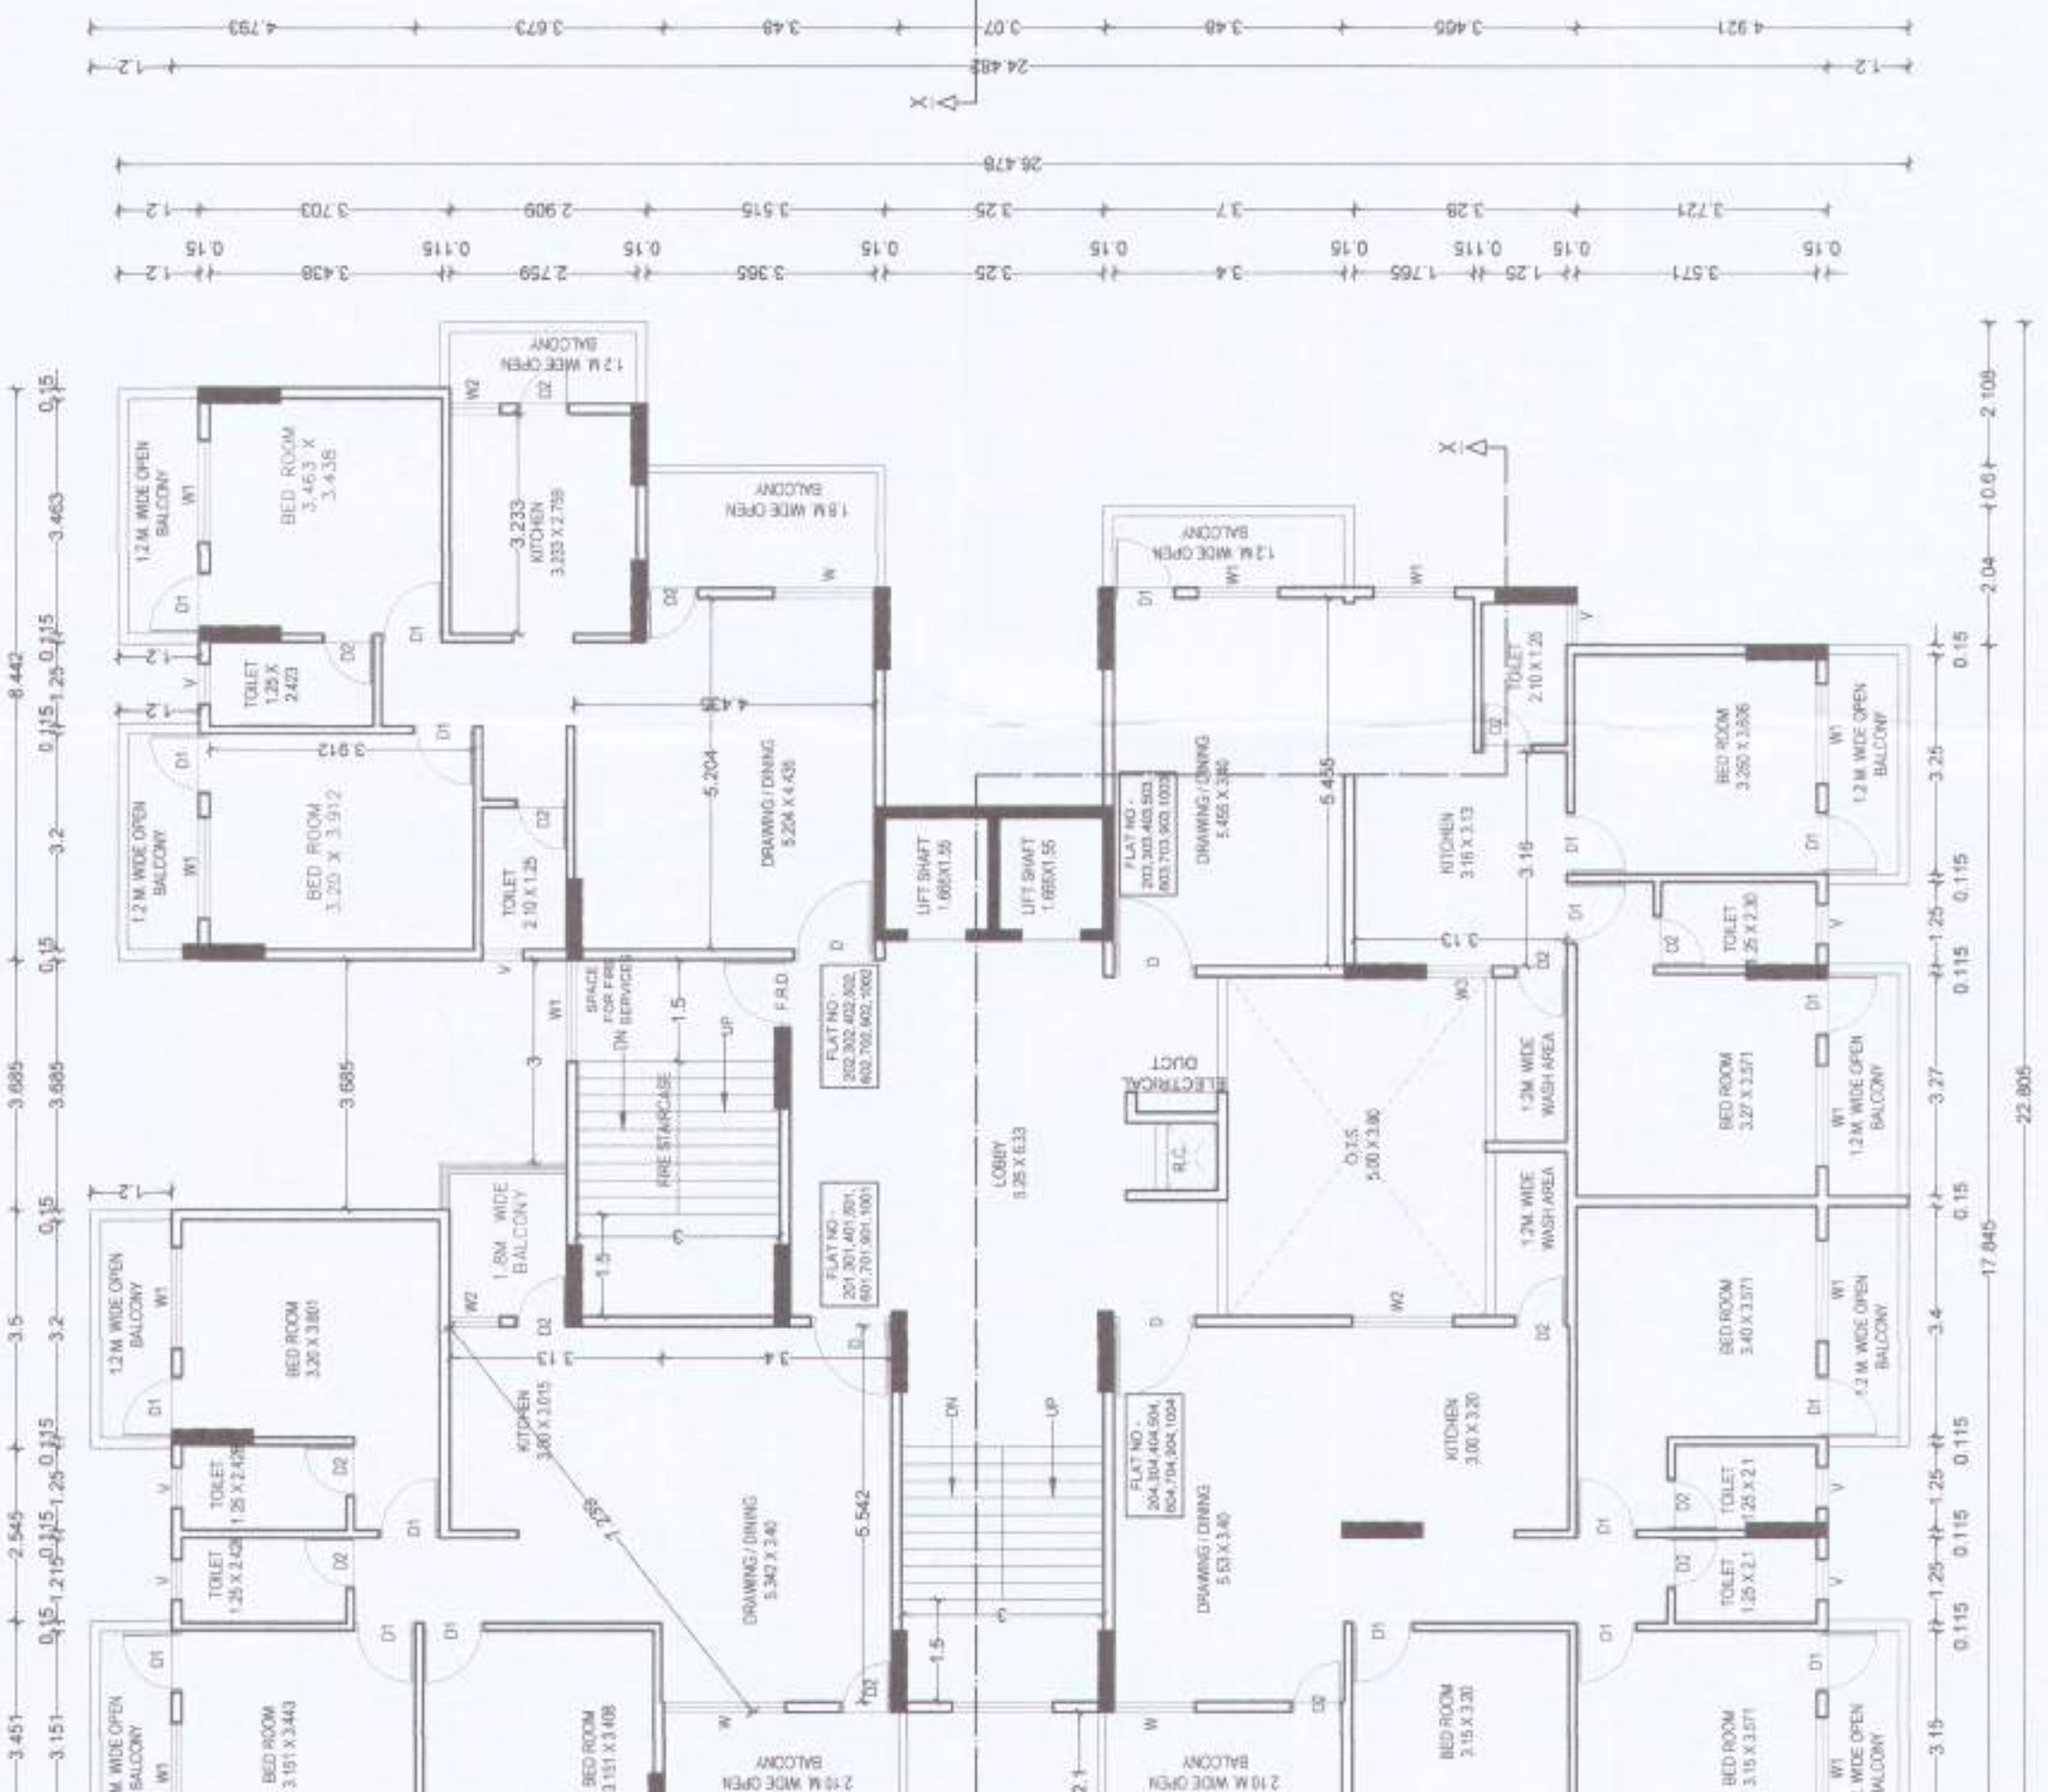
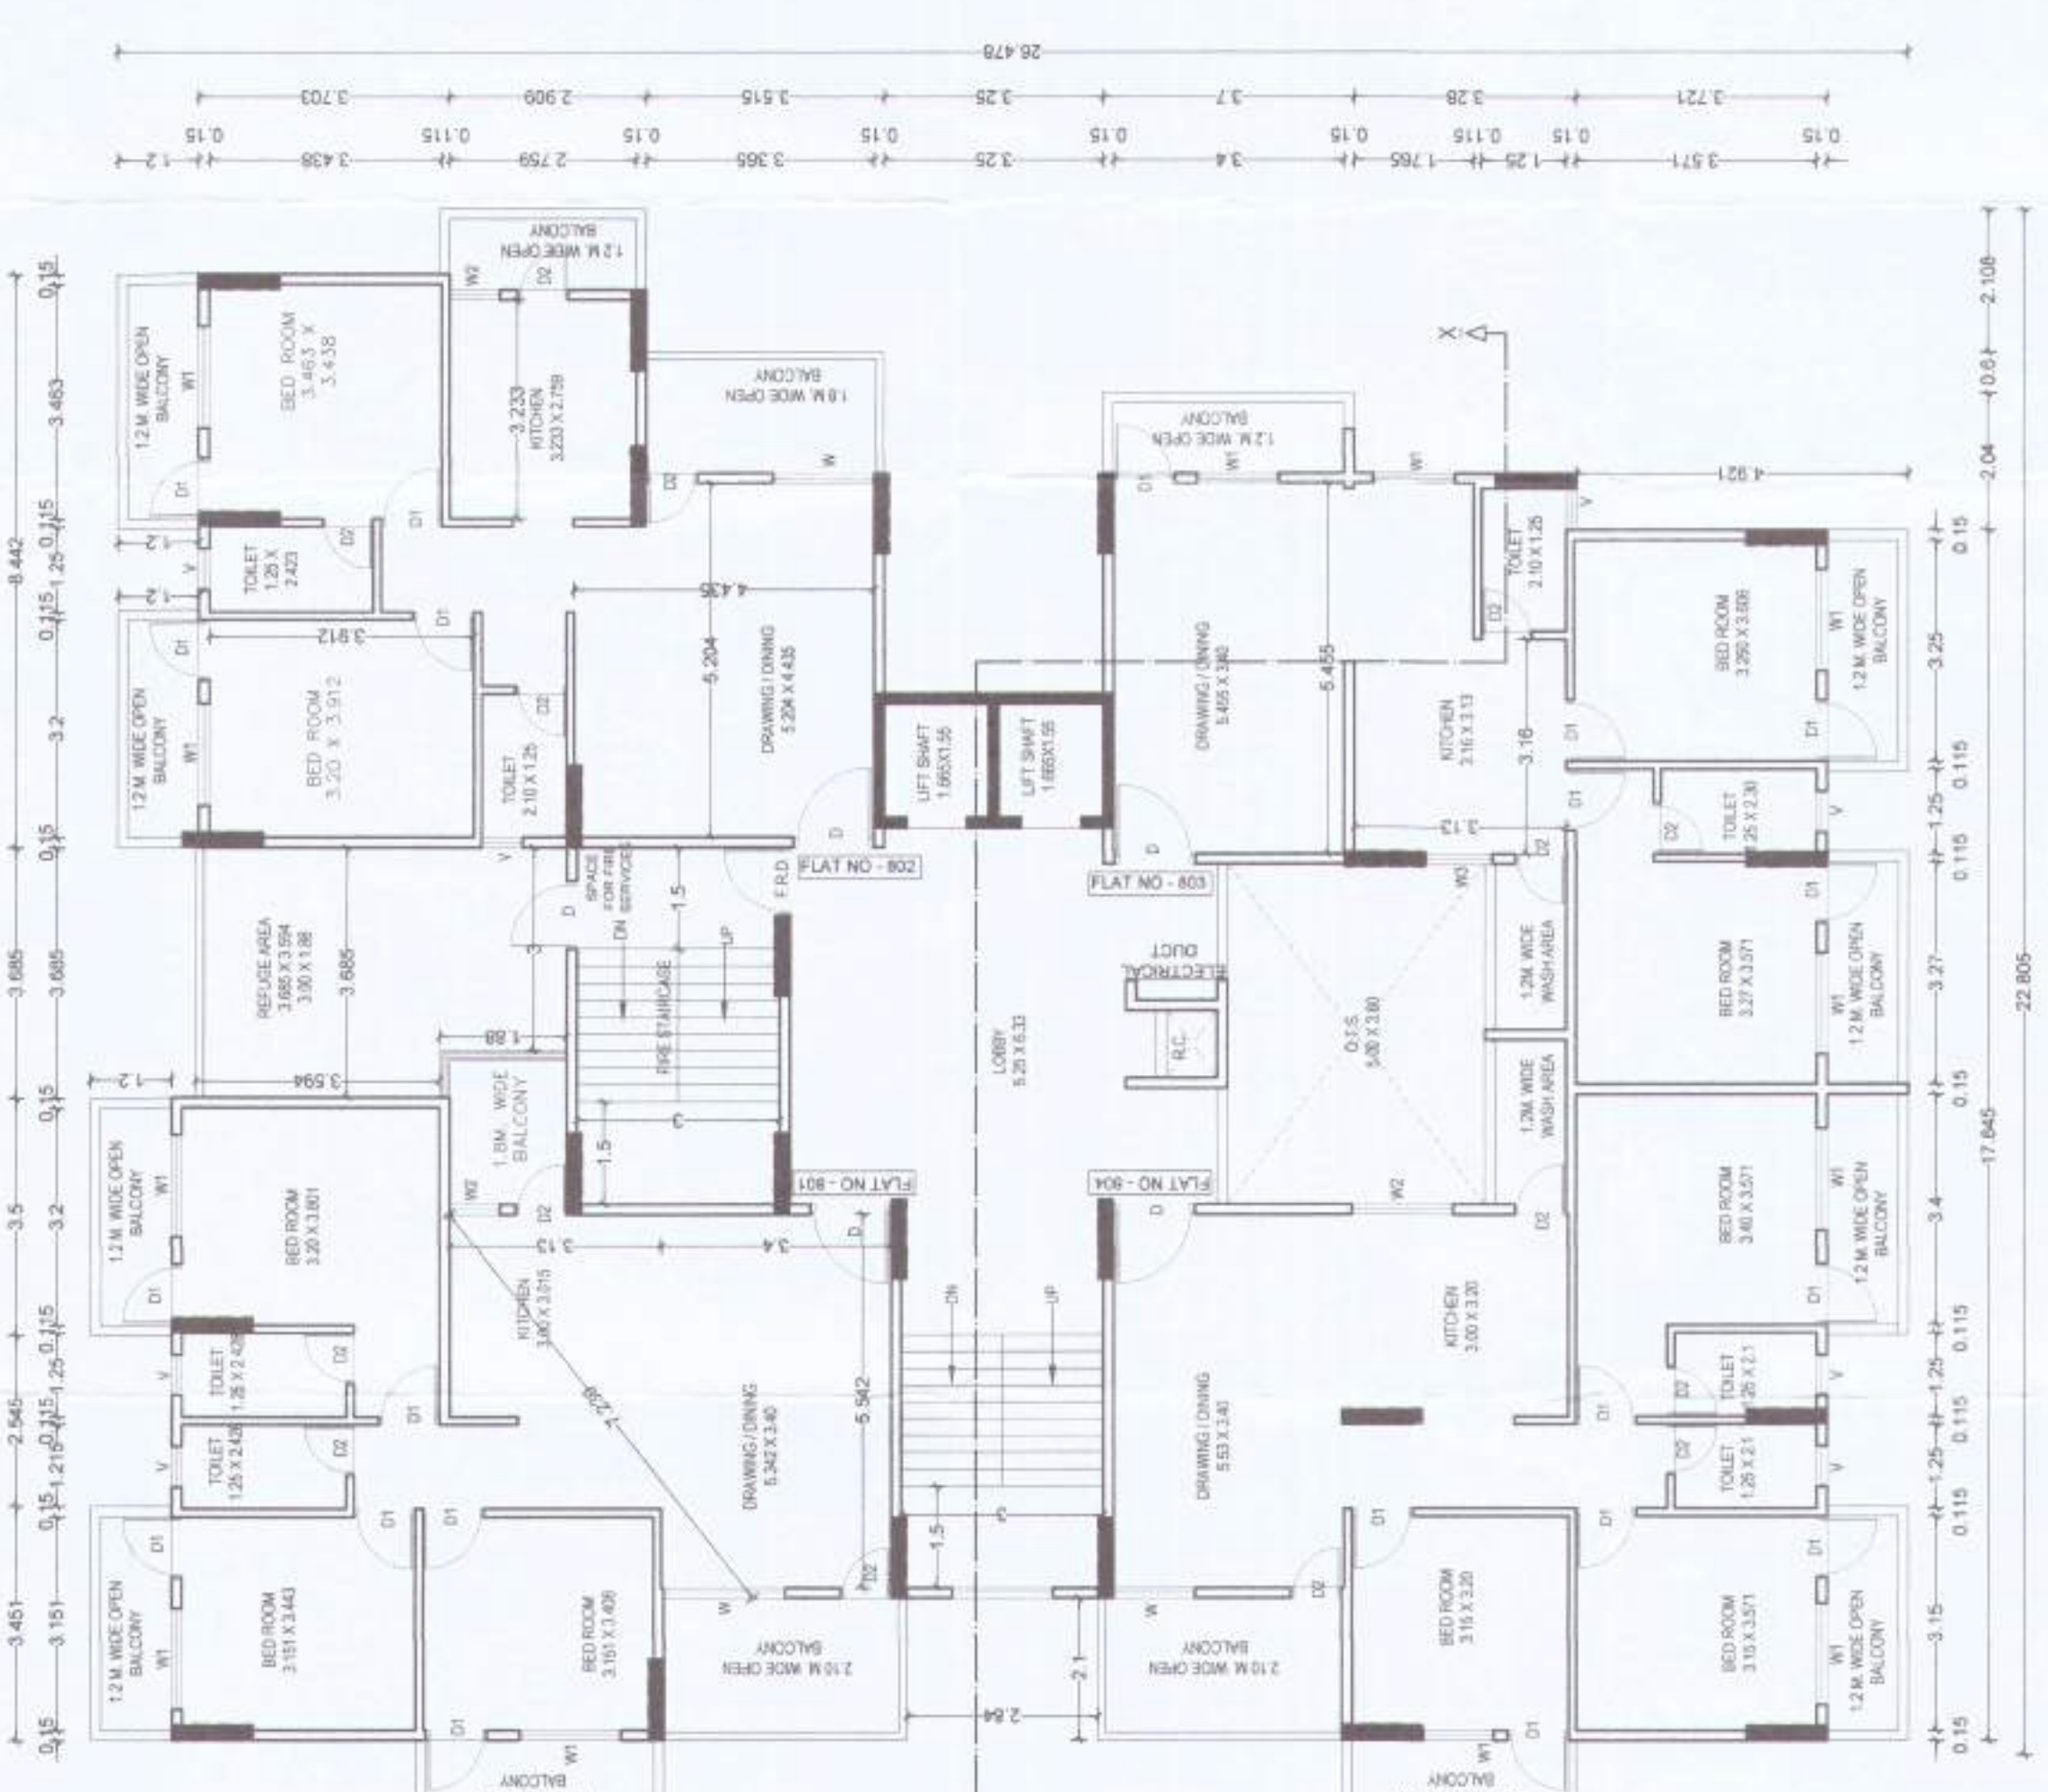
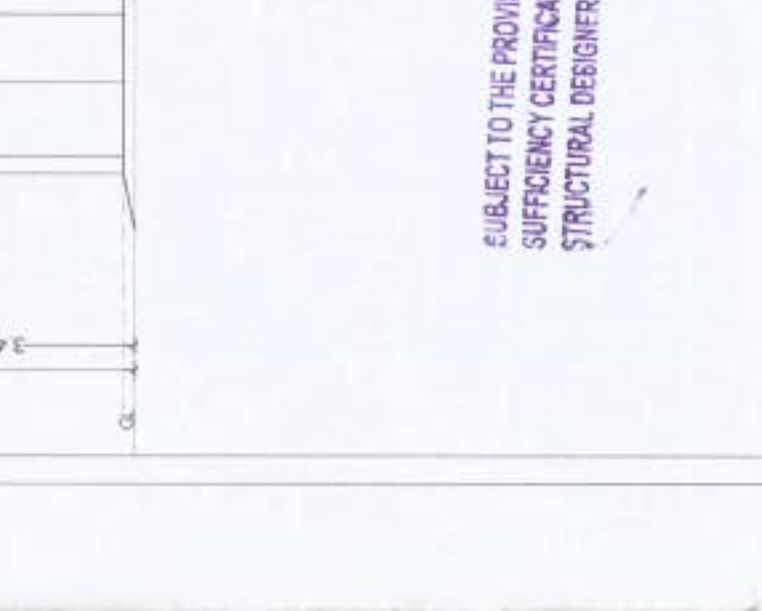
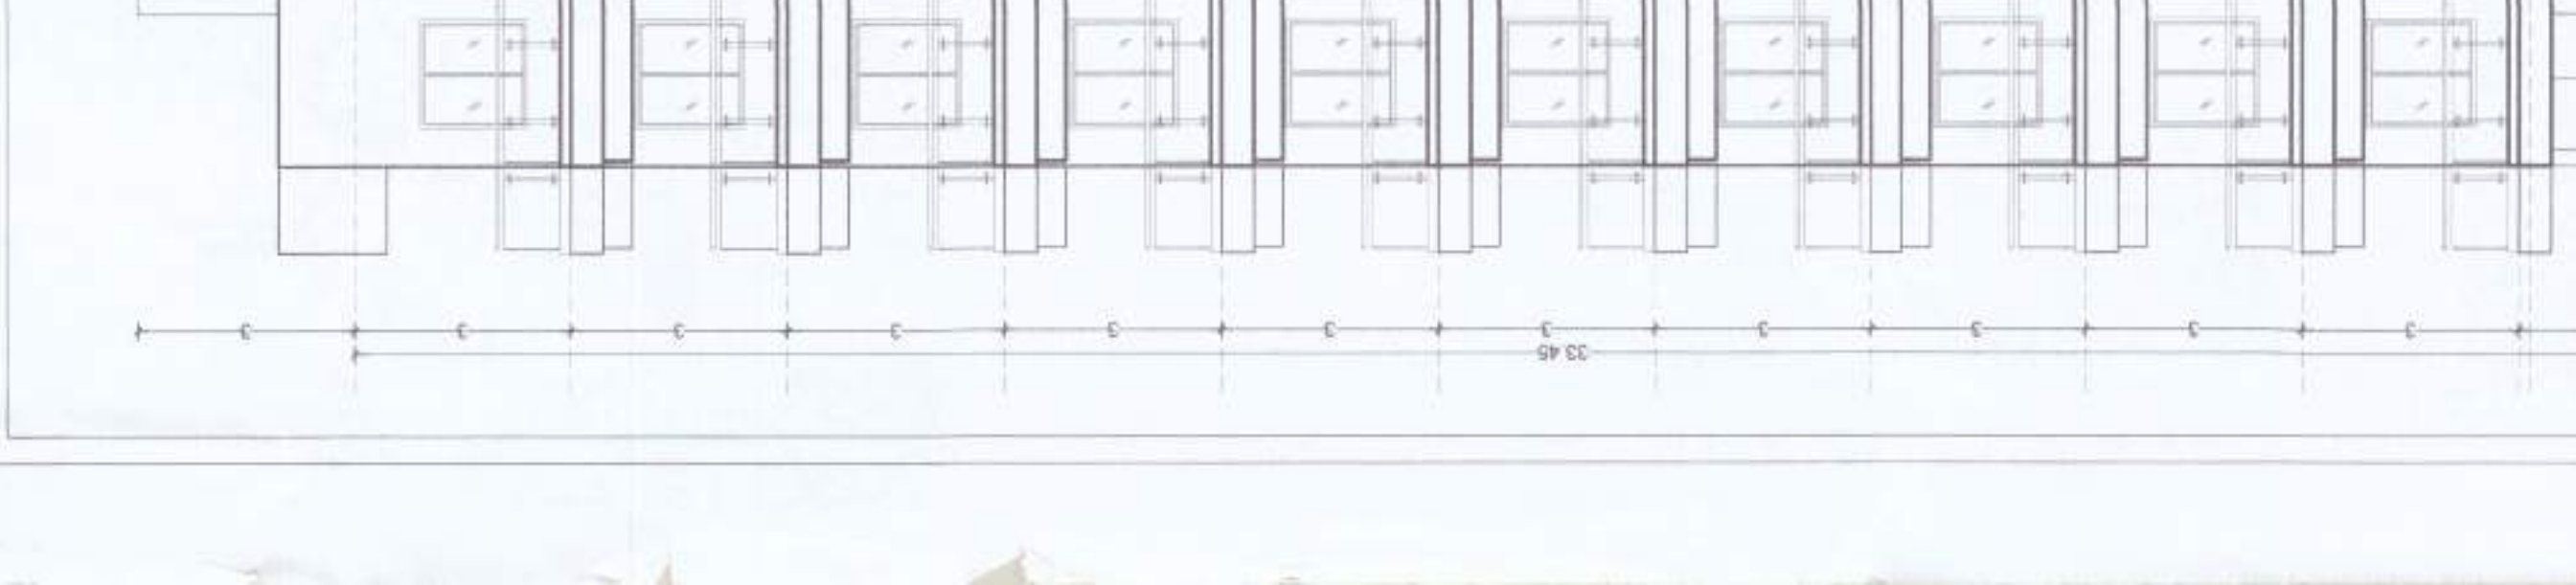
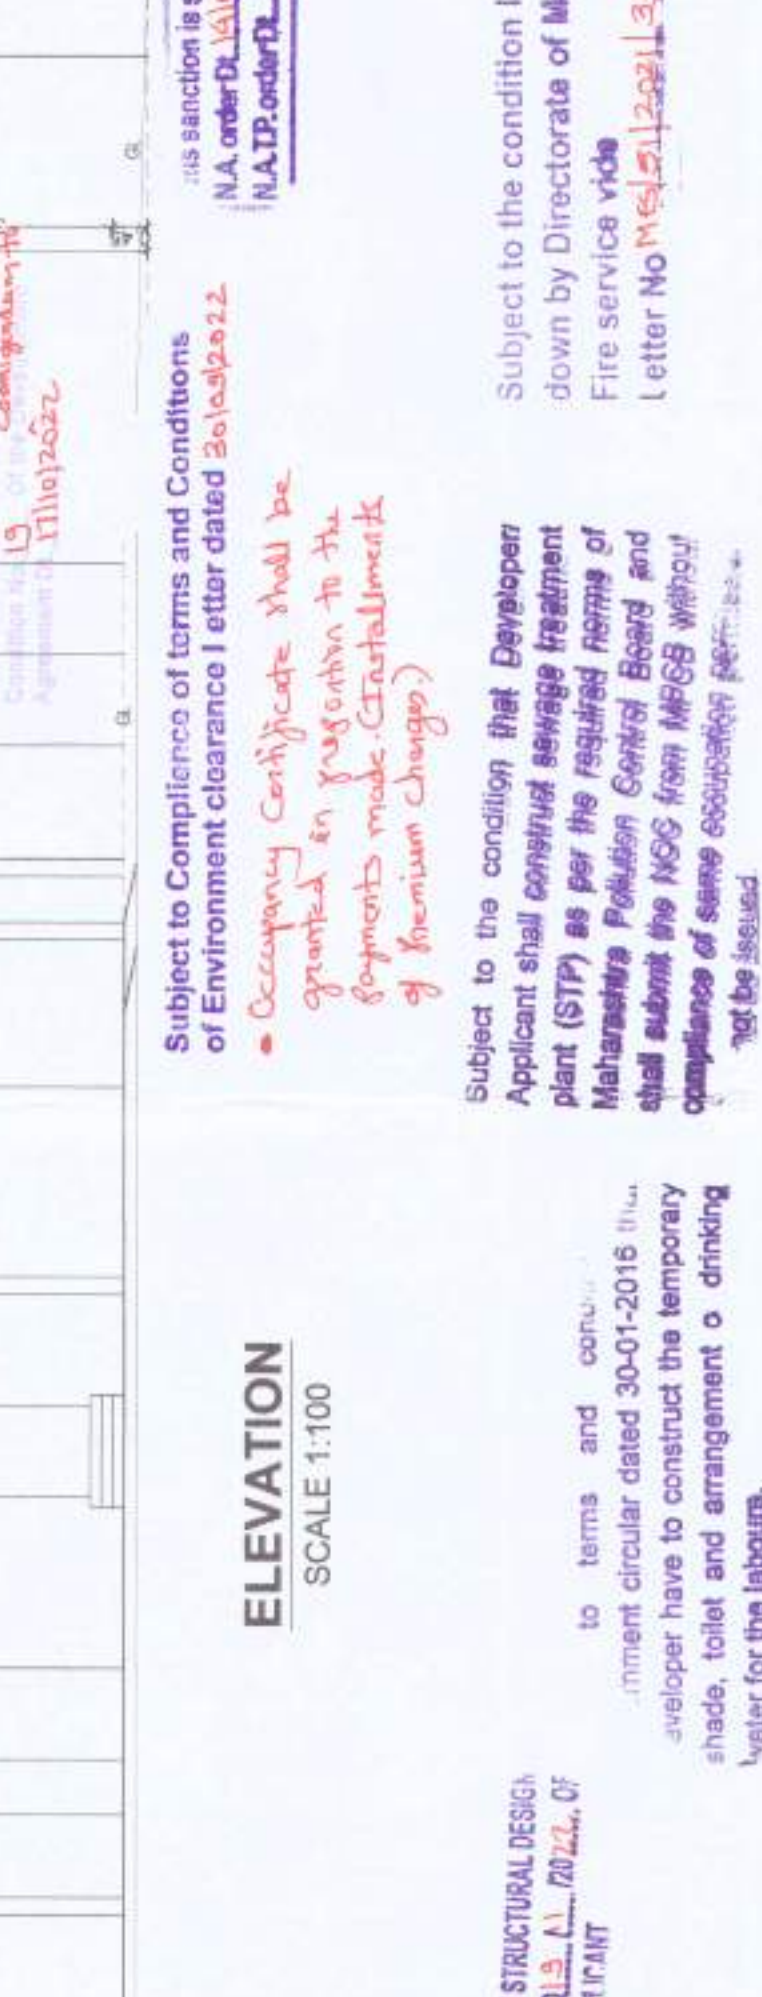
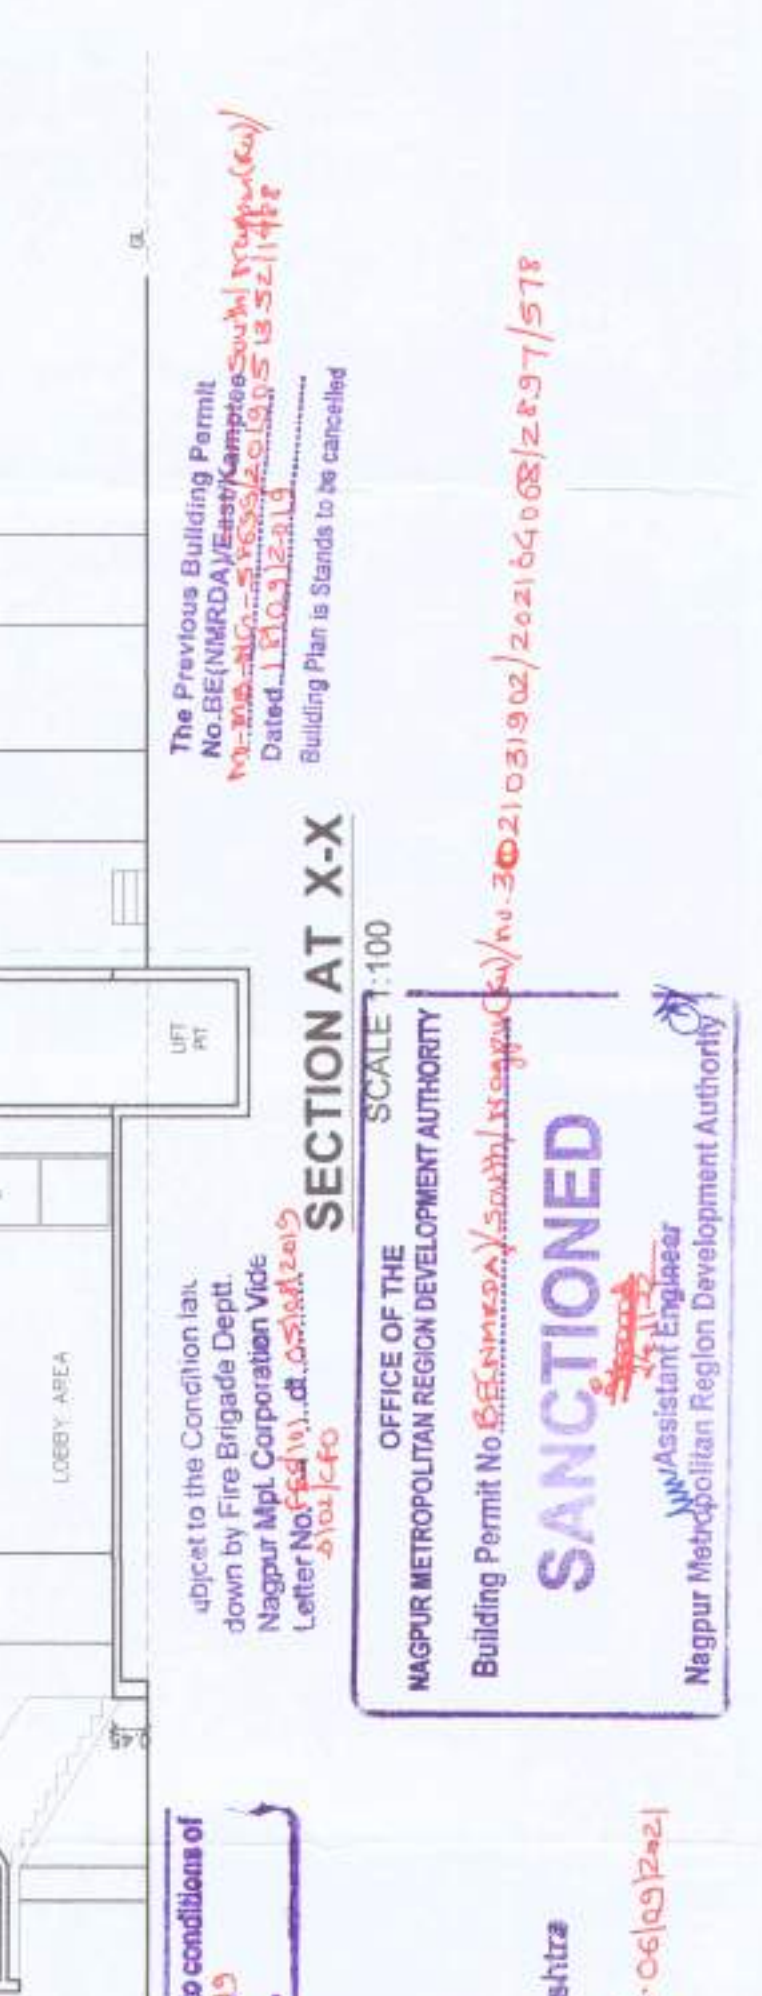
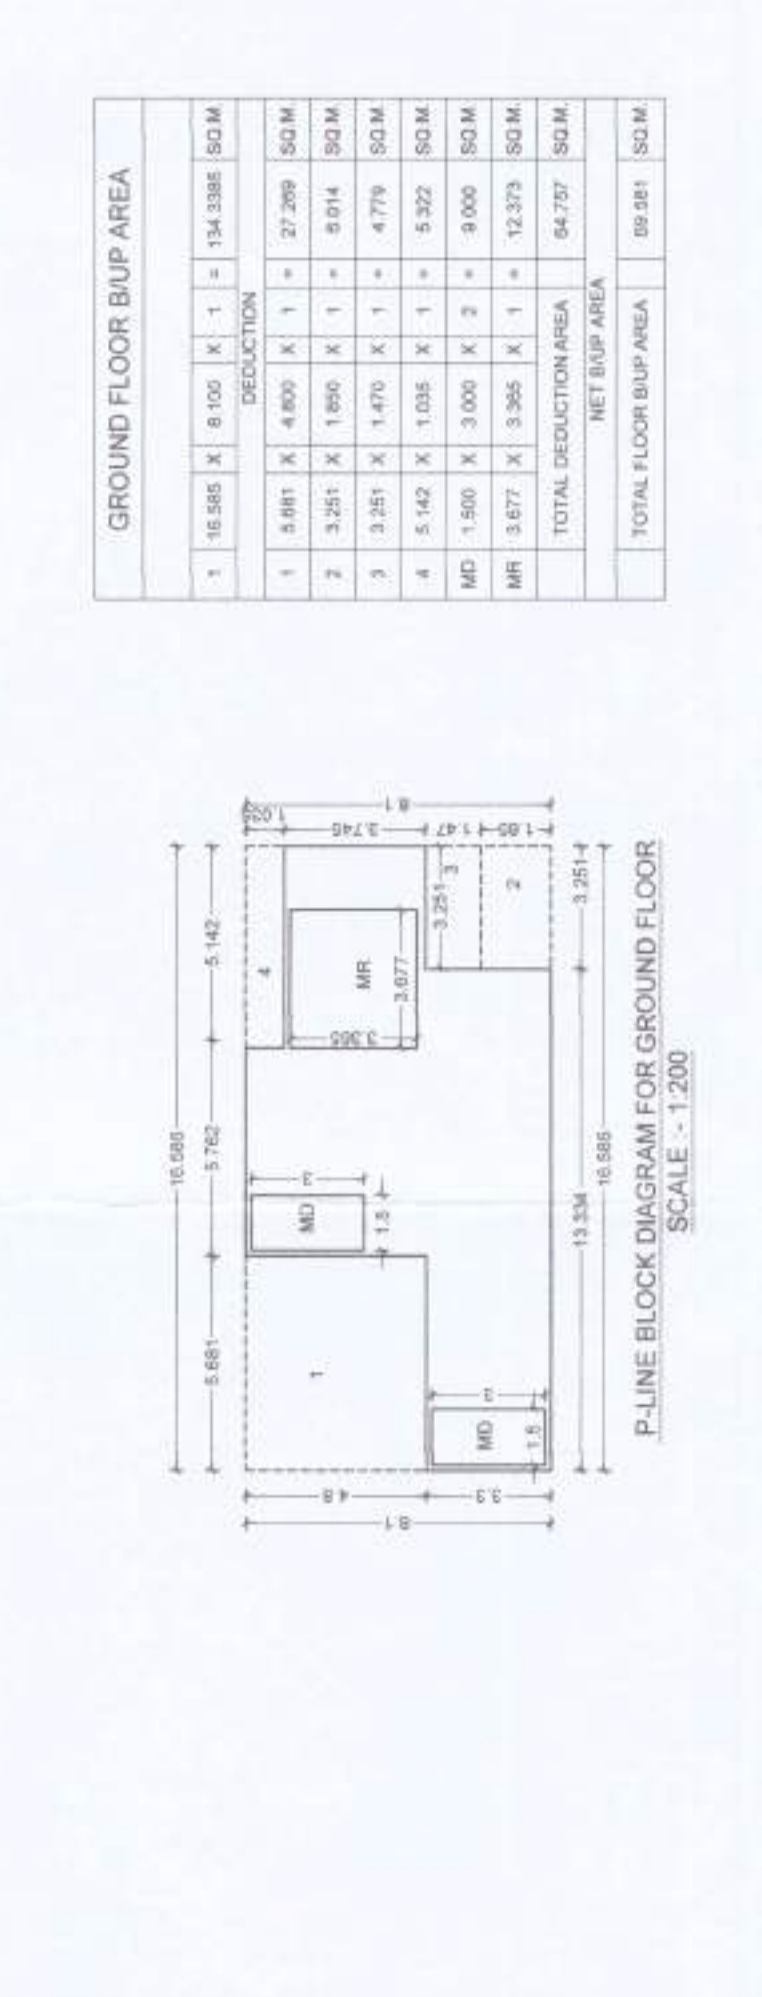
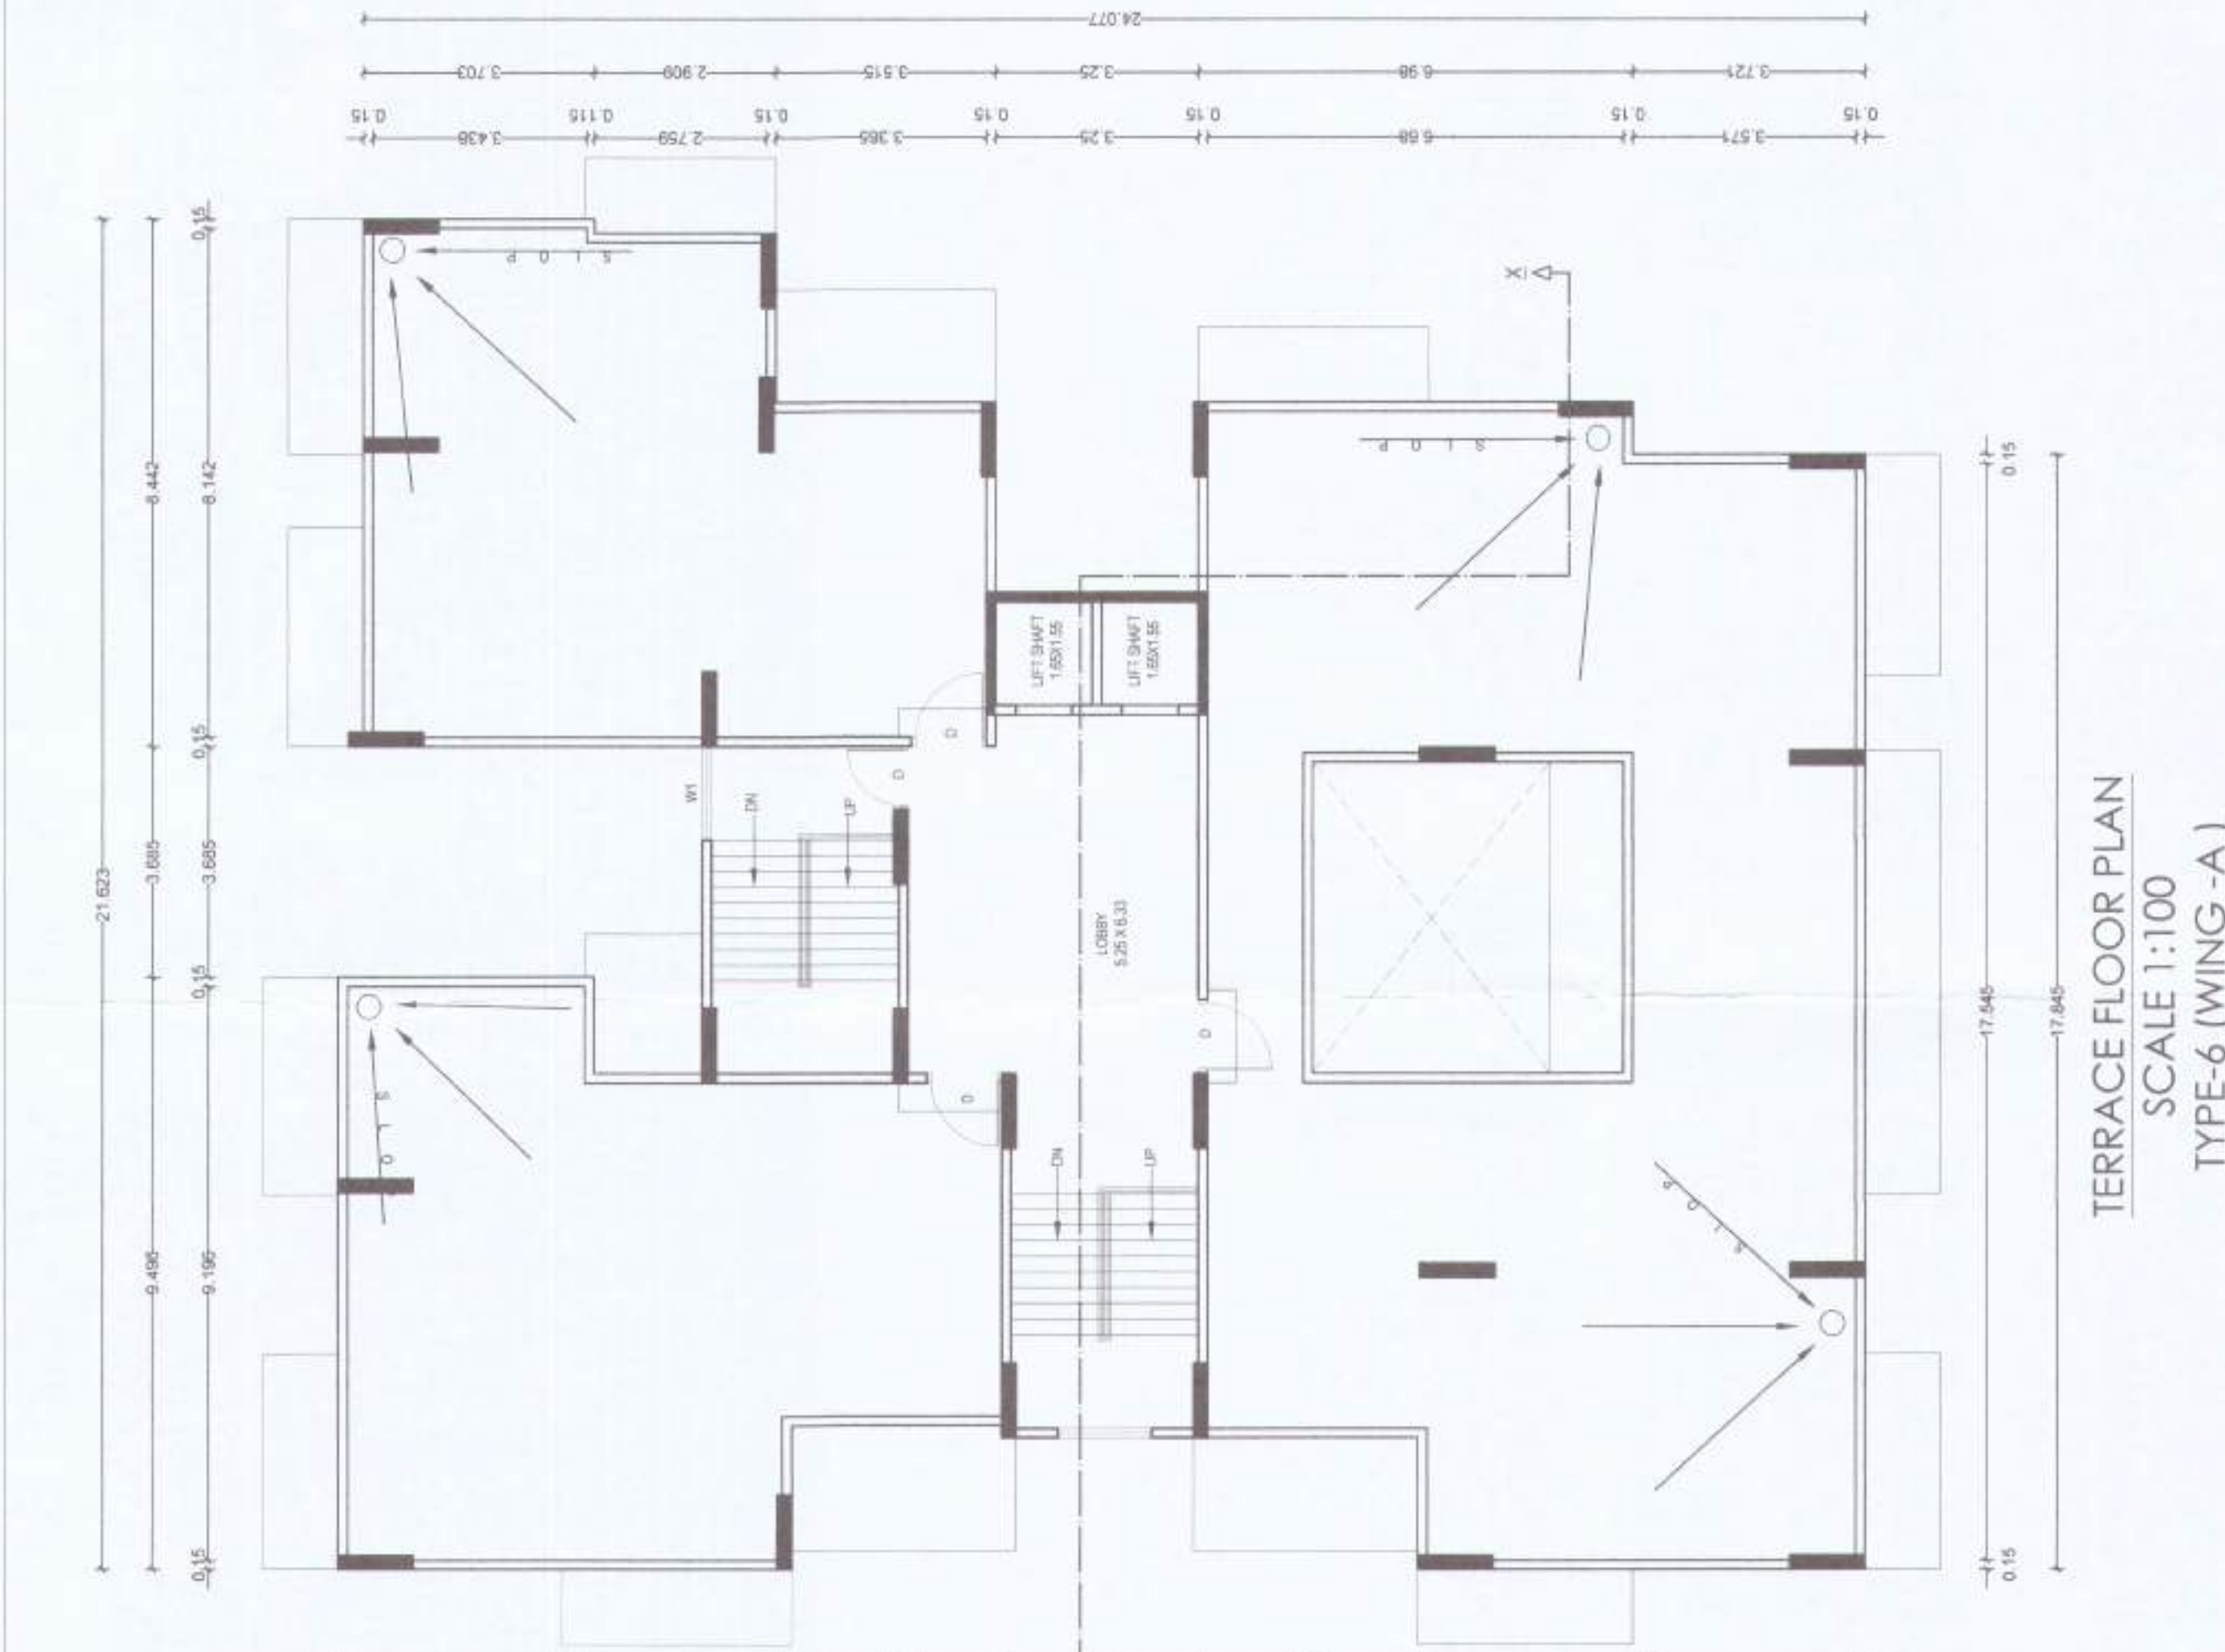
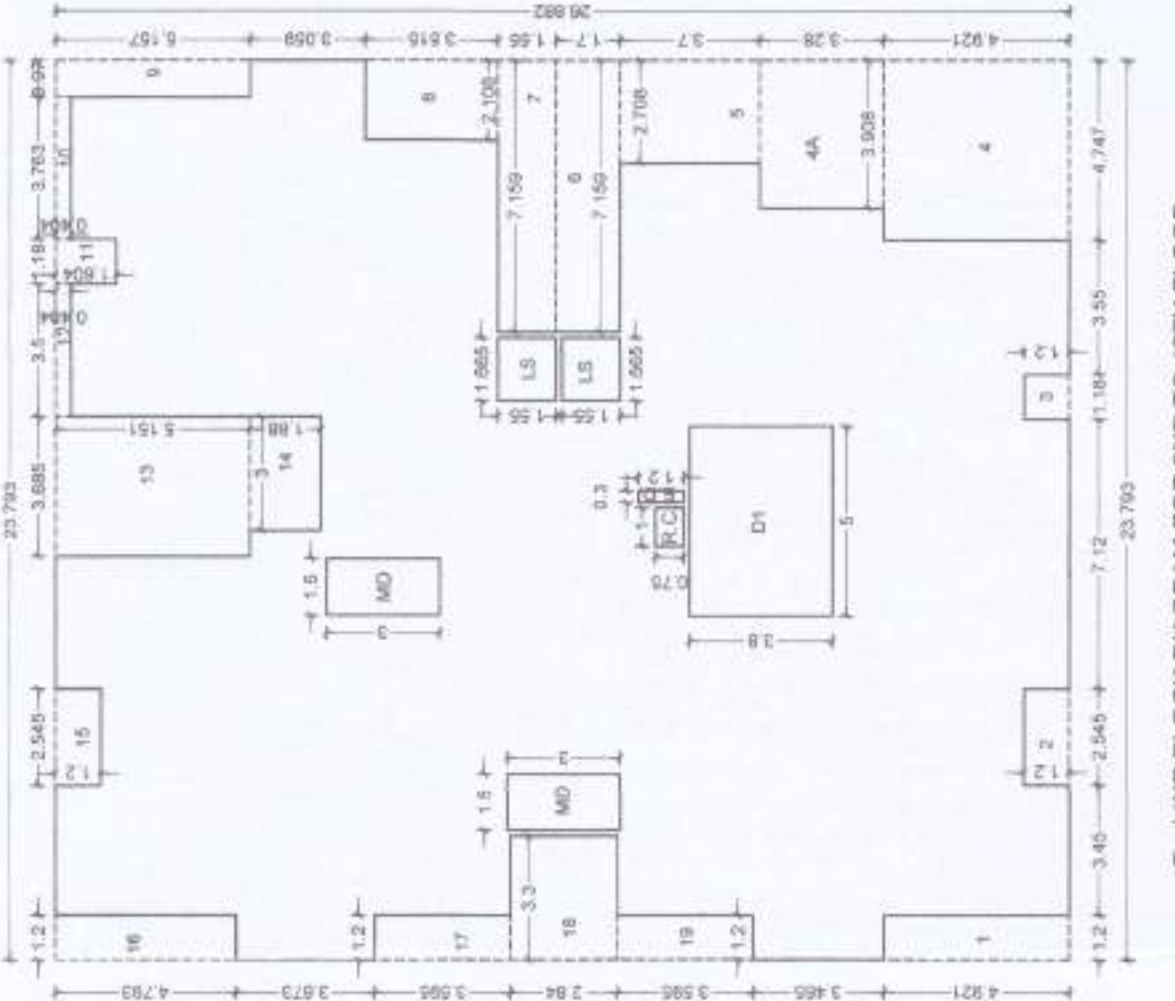


EXISTING CUM PROPOSED
MULTIFAMILY RESIDENTIAL BUILDING
PLAN FOR KH. NO. :- 174/2, P.H.
NO.12A, MOUZA :- BHOKARA, TAH.-
NAGPUR(GRAMIN) DIST. :- NAGPUR.

BELONGING TO :-
M/S SUPREME URBAN REALITIES
PVT.LTD. THROUGH ITS AUTHORIZED
DIRECTOR MR. MURTAZA HAMZA
KOTHAWALA

AREA STATEMENT		
FLOOR	BUAP AREA	NET BUAP AREA
GND	69,581	69,581
1 ST	435,512	435,512
2 ND	456,826	456,826
3 RD	456,826	456,826
4 TH	456,826	456,826
5 TH	456,826	456,826
6 TH	456,826	456,826
7 TH	456,826	456,826
8 TH	456,826	456,826

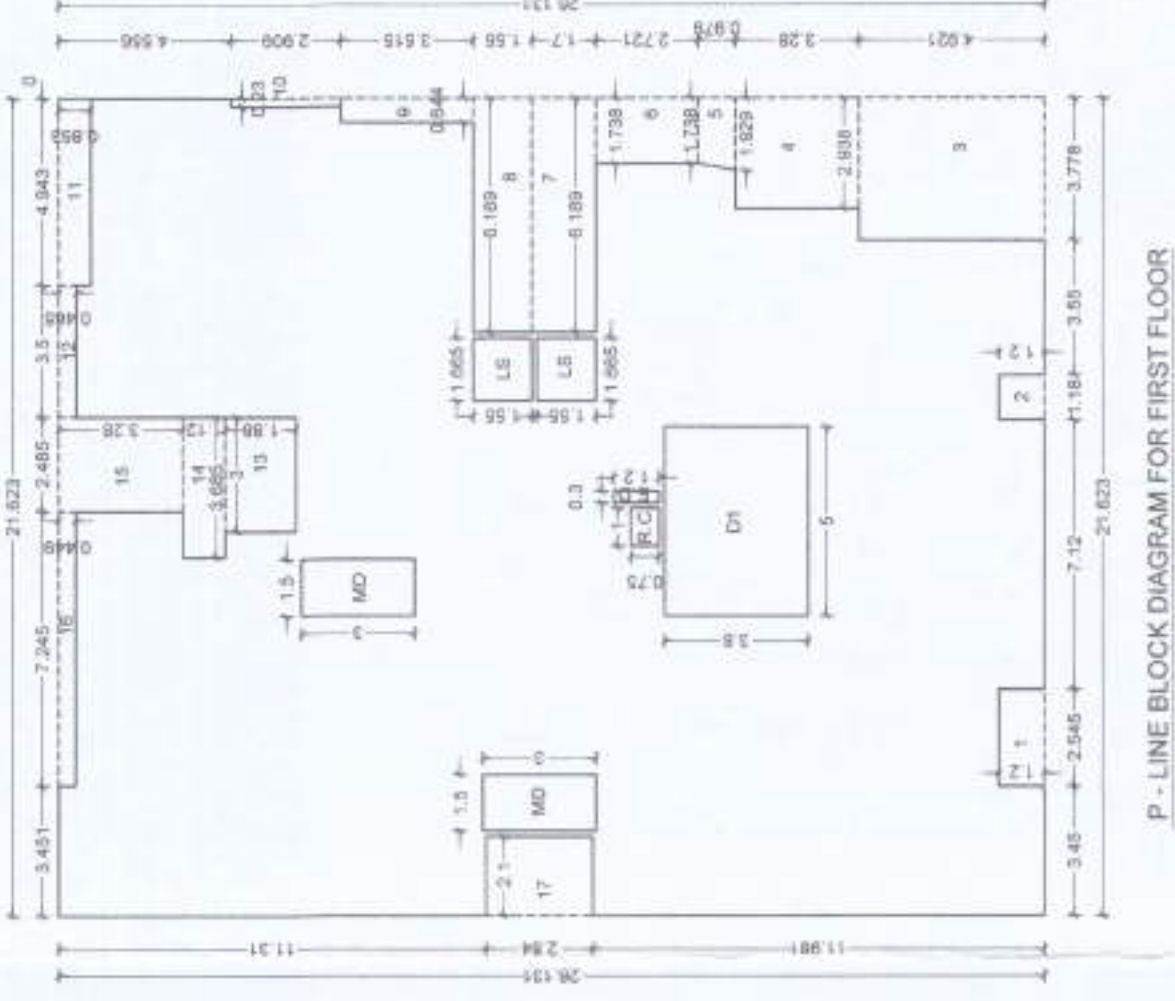

SCHEDULE OF OPENINGS				
SR	NO	DESCRIPTION	SIZE	REMARK
1	D	100 X 210 M	MULL / PUSH DOOR WITH FRAME	
2	D1	090 X 210 M	MULL / PUSH DOOR WITH FRAME	
3	D2	075 X 210 M	MULL / PUSH DOOR WITH FRAME	
4	W	150 X 120 M	ALUMINIUM WINDOWS	
5	W1	090 X 090 M	ALUMINIUM WINDOWS	
6	W2	060 X 090 M	ALUMINIUM WINDOWS	
7	V	060 X 075 M	VENTILATOR	

NOTE :
ALL DIMENTIONS ARE IN METERUNLESS MENTIONED.

OWNER :	For Supreme Urban Realities Pvt. Ltd.
SIGNATURE :	 Director/Authorized Signatory

Handwritten: Boud

Printed: Passion Unapologetic Gypsy
B.E. CHN
PLANNET, BILDERG, AND ORILLI (2009)
© 2009 by B.E. CHN
ISBN: 978-1-938989-1-1
128 - 2009, 100 - 100, 100 - 100

EMAIL ID - pawan_r_gupta@yahoo.co.in	MOBILE NO.9923432949
DRG. NO.	DATE
SUB-01	19/11/2022
SCALE	DRAWN BY
1 : 100	P.GUPTA