



K' SOUTH

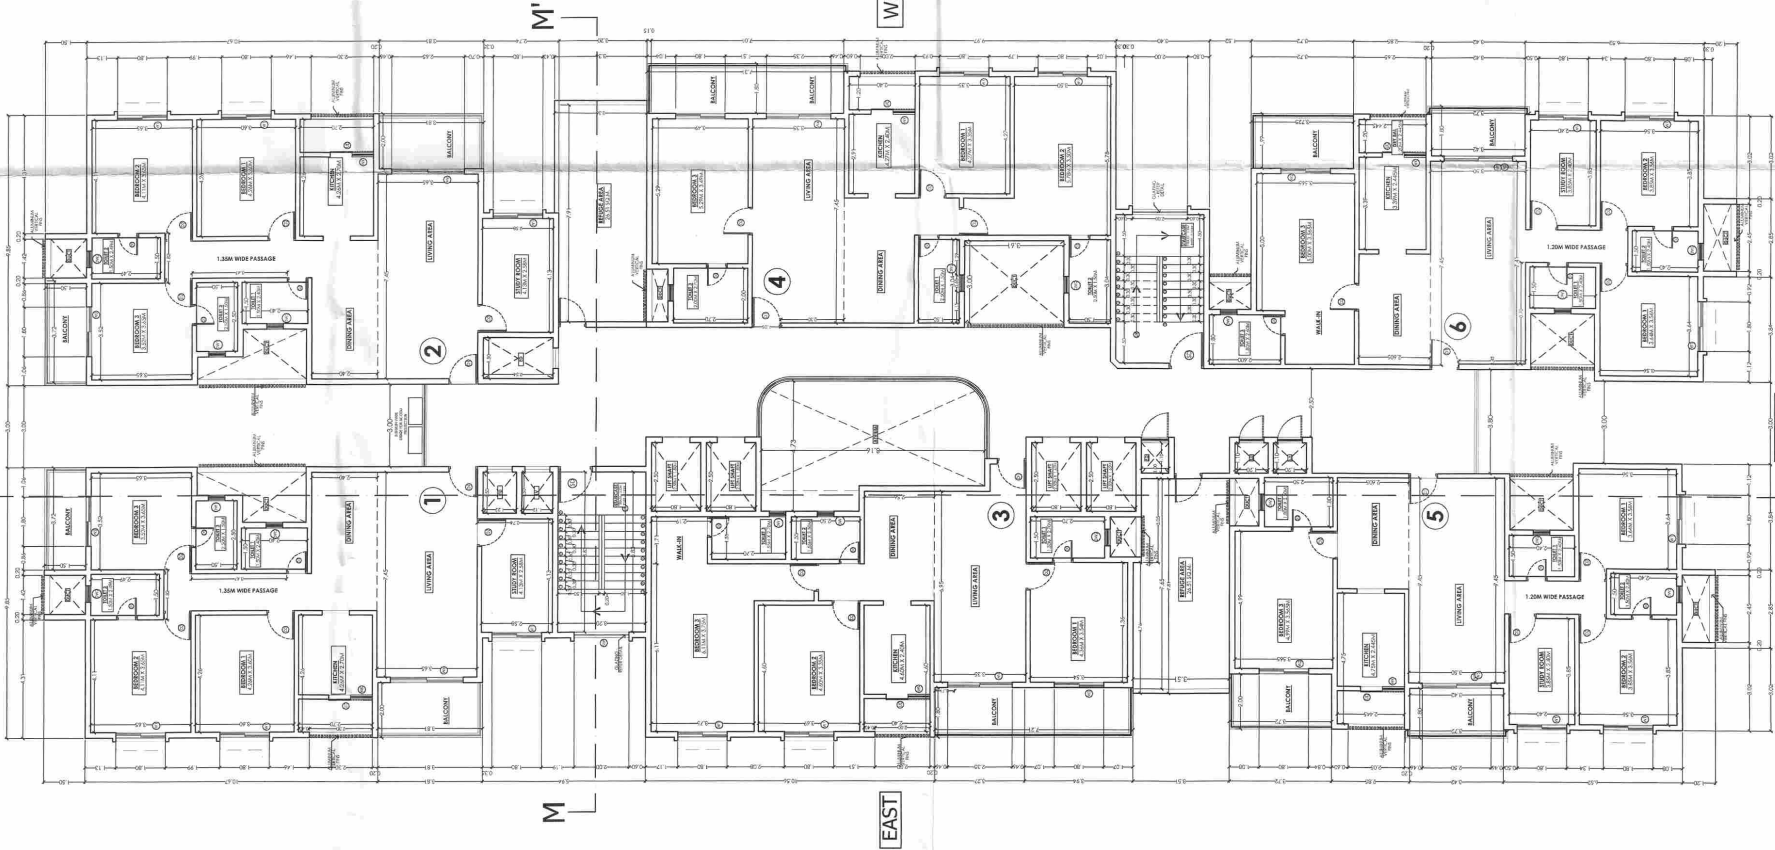

8TH AND 12TH (REFUGE FLOOR PLAN) HARMONY 6

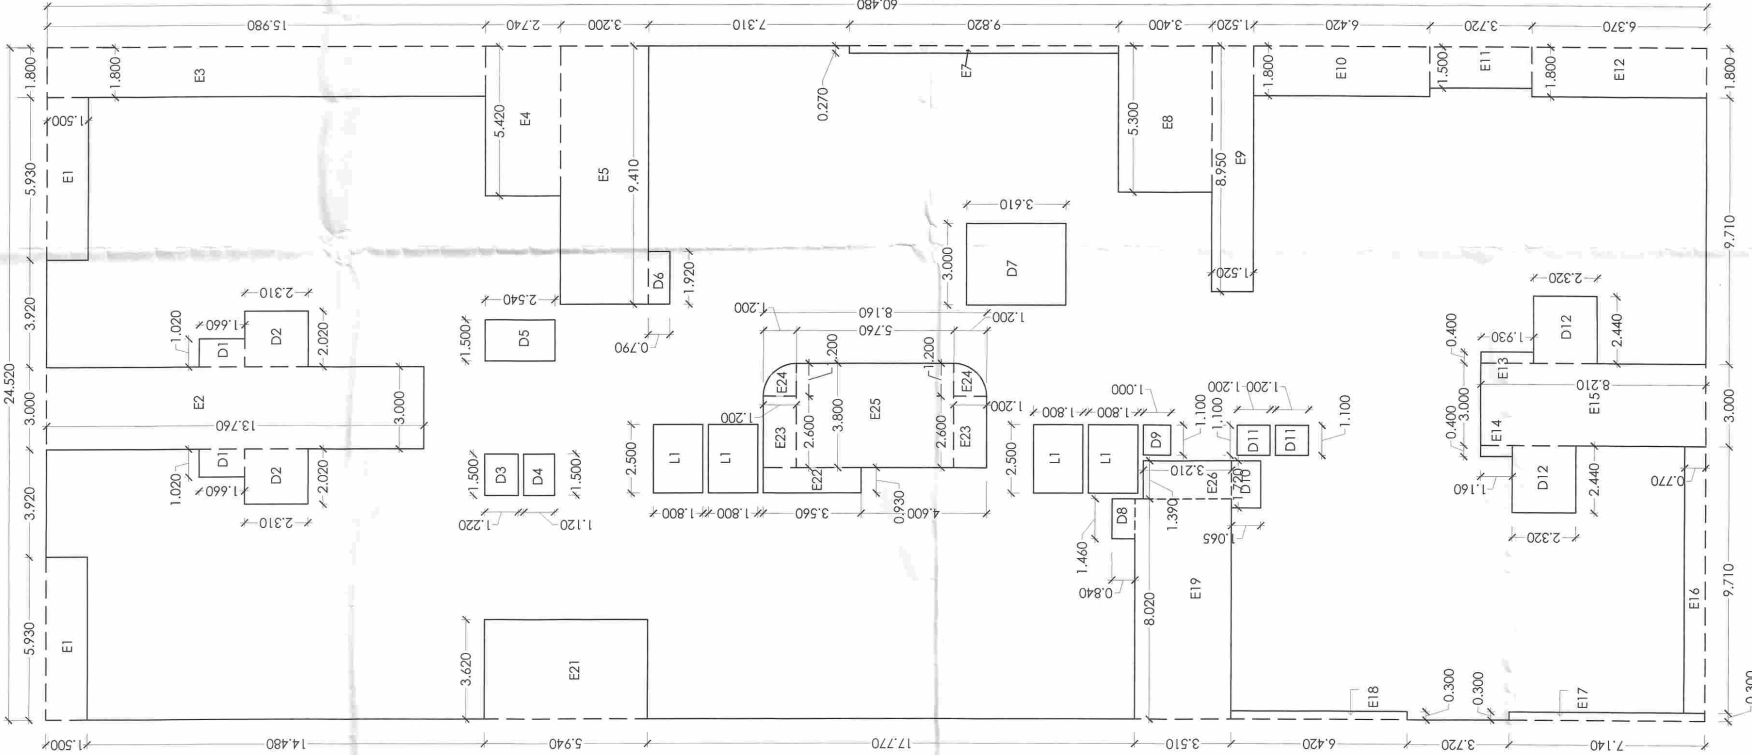

AREA DIAGRAM OF 1ST TO 15TH FLOOR PLAN OF HARMONY 6

BUILDINGS	HARMONY 6	NO. OF FLOOR	NET BUILT UP AREA	NET BUILT UP AREA
PODIUM	1	1	1093.566	1093.566
TERRACE FLOOR	1	1	43.308	43.308
1ST FLOOR	1	1	1093.566	1093.566
2ND FLOOR	1	1	1093.566	1093.566
3RD FLOOR	1	1	1093.566	1093.566
4TH FLOOR	1	1	1093.566	1093.566
5TH FLOOR	1	1	1093.566	1093.566
6TH FLOOR	1	1	1093.566	1093.566
7TH FLOOR	1	1	1093.566	1093.566
8TH FLOOR	1	1	1093.566	1093.566
9TH FLOOR	1	1	1093.566	1093.566
10TH FLOOR	1	1	1093.566	1093.566
11TH FLOOR	1	1	1093.566	1093.566
12TH FLOOR	1	1	1093.566	1093.566
13TH FLOOR	1	1	1093.566	1093.566
14TH FLOOR	1	1	1093.566	1093.566
15TH FLOOR	1	1	1093.566	1093.566
TERRACE FLOOR	1	1	43.308	43.308
PODIUM	1	1	1093.566	1093.566
TOTAL			16647.335	16647.335

AREA CALCULATION HARMONY 6

NET BUILT UP AREA CALCULATION FOR TYPICAL FLOOR

S.No.	Description	Number	Dimension	Breadth	Answer IN SQ.M.
-------	-------------	--------	-----------	---------	-----------------

1	E1	1	24.520	60.480	1482.970
---	----	---	--------	--------	----------

2	E2	2	5.930	1.500	17.790
---	----	---	-------	-------	--------

3	E3	1	3.000	13.760	41.280
---	----	---	-------	--------	--------

4	E4	1	1.800	15.980	28.764
---	----	---	-------	--------	--------

5	E5	1	5.420	2.740	14.851
---	----	---	-------	-------	--------

6	E6	1	9.410	3.200	30.112
---	----	---	-------	-------	--------

7	E7	1	0.270	9.820	2.651
---	----	---	-------	-------	-------

8	E8	1	5.300	3.400	18.020
---	----	---	-------	-------	--------

9	E9	1	1.520	8.950	13.604
---	----	---	-------	-------	--------

10	E10	1	1.800	6.420	11.556
----	-----	---	-------	-------	--------

11	E11	1	1.500	3.720	5.580
----	-----	---	-------	-------	-------

12	E12	1	1.800	6.370	11.466
----	-----	---	-------	-------	--------

13	E13	1	0.400	1.930	0.772
----	-----	---	-------	-------	-------

14	E14	1	0.400	1.160	0.464
----	-----	---	-------	-------	-------

15	E15	1	3.000	8.210	24.630
----	-----	---	-------	-------	--------

16	E16	1	0.770	9.710	7.477
----	-----	---	-------	-------	-------

17	E17	1	0.300	7.140	2.142
----	-----	---	-------	-------	-------

18	E18	1	0.300	6.420	1.926
----	-----	---	-------	-------	-------

19	E19	1	8.020	3.510	28.150
----	-----	---	-------	-------	--------

20	E20	1	3.620	5.940	21.503
----	-----	---	-------	-------	--------

21	E21	1	0.930	3.560	3.311
----	-----	---	-------	-------	-------

22	E22	2	2.600	1.200	6.240
----	-----	---	-------	-------	-------

23	E23	2	2.600	1.200	6.240
----	-----	---	-------	-------	-------

24	E24	2	2.600	1.200	6.240
----	-----	---	-------	-------	-------

25	E25	2	3.800	5.760	21.888
----	-----	---	-------	-------	--------

26	E26	1	1.390	3.210	4.462
----	-----	---	-------	-------	-------

27	E27	1	1.020	1.660	1.683
----	-----	---	-------	-------	-------

28	E28	1	2.020	2.310	4.666
----	-----	---	-------	-------	-------

29	E29	1	2.020	2.310	4.666
----	-----	---	-------	-------	-------

30	E30	1	1.500	1.220	1.830
----	-----	---	-------	-------	-------

31	E31	1	1.500	1.120	1.680
----	-----	---	-------	-------	-------

32	E32	1	1.500	2.540	3.810
----	-----	---	-------	-------	-------

33	E33	1	1.920	0.790	1.517
----	-----	---	-------	-------	-------

34	E34	1	3.000	3.610	10.830
----	-----	---	-------	-------	--------

35	E35	1	1.460	0.840	1.226
----	-----	---	-------	-------	-------

36	E36	1	1.100	1.000	1.100
----	-----	---	-------	-------	-------

37	E37	1	1.720	1.056	1.815
----	-----	---	-------	-------	-------

38	E38	1	1.100	1.200	1.320
----	-----	---	-------	-------	-------

39	E39	1	2.440	2.320	5.660
----	-----	---	-------	-------	-------

40	E40	1	2.500	1.800	4.500
----	-----	---	-------	-------	-------
















































BUILDING TYPE	BUILDING HEIGHT DETAILS			HT. OF FLOOR IN REMARKS
	FLOOR	FLOOR LEVEL IN MT.	MT.	
RESIDENTIAL	GROUND	297.35	3.45	
	PODIUM	300.8	3.45	
	1ST FLOOR	304.25	3.25	
	2ND FLOOR	307.5	3.25	
	3RD FLOOR	310.75	3.25	
	4TH FLOOR	314	3.25	
	5TH FLOOR	317.25	3.25	
	6TH FLOOR	320.5	3.25	
	7TH FLOOR	323.75	3.25	
	8TH FLOOR	327	3.25	
	9TH FLOOR	330.25	3.25	
	10TH FLOOR	333.5	3.25	
	11TH FLOOR	336.75	3.25	
	12TH FLOOR	340	3.25	
	13TH FLOOR	343.25	3.25	
	14TH FLOOR	346.5	3.25	
	15TH FLOOR	349.75	3.25	
	TERRACE TOP	353	2.1	
	STAIRCASE TOWER SLAB	355.1	2.1	
	CH/MT TOP	355.1	2.1	

SR. NO.	FLOORS	NO.S OF WC REQUIRED	NO.S OF WC PROVIDED (PER FLOOR)
1	1ST PODIUM	1	2
2	1ST TO 15TH FLOOR	6	18

AREA CALCULATION HARMONY 6			
NET BUILT UP AREA CALCULATION FOR REFUGE FLOOR			
S.No.	Description	Number	Dimension
1	R1	1	4.765
2	R2	1	3.050
3	R3	1	3.970
4	R4	1	4.110
Total ADD. AREA			53.029

AREA CALCULATION HARMONY 6			
NET BUILT UP AREA CALCULATION FOR TERRACE FLOOR			
S.No.	Description	Number	Dimension
1	ST1	1	6.230
2	ST2	1	5.800
Total ADD. AREA			43.308

LIGHT AND VENTILATION STATEMENT			
HARMONY 6			
1ST TO 15TH FLOOR			
FLAT NO.	DESCRIPTION	AREA OF USER SPACE	AREA OF USER SPACE
182	BEDROOM 1	15.5	1.55
	BEDROOM 2	15.31	1.531
	BEDROOM 3	13.01	1.301
	STUDY ROOM	10.81	1.081
	LIVING ROOM & DINING	39.27	3.927
	KITCHEN	7.99	0.799
	TOILET 1	3.72	0.372
	TOILET 2	3.86	0.386
	TOILET 3	0.387	0.387

L & V			
FLAT NO.	DESCRIPTION	AREA OF USER SPACE	AREA OF USER SPACE
3	BEDROOM 1	18.57	1.857
	BEDROOM 2	17.13	1.713
	BEDROOM 3	22.89	2.289
	LIVING ROOM & DINING	35.02	3.502
	KITCHEN	7.94	0.794
	TOILET 1	4.17	0.417
	TOILET 2	4	0.4
	TOILET 3	4.31	0.431

L & V			
FLAT NO.	DESCRIPTION	AREA OF USER SPACE	AREA OF USER SPACE
4	BEDROOM 1	14.46	1.446
	BEDROOM 2	22.89	2.289
	BEDROOM 3	20.26	2.026
	LIVING ROOM & DINING	36.77	3.677
	KITCHEN	7.14	0.714
	TOILET 1	4.68	0.468
	TOILET 2	4.59	0.459
	TOILET 3	5.52	0.552

L & V			
FLAT NO.	DESCRIPTION	AREA OF USER SPACE	AREA OF USER SPACE
5	BEDROOM 1	13.42	1.342
	BEDROOM 2	13.71	1.371
	BEDROOM 3	17.82	1.782
	STUDY ROOM	9.24	0.924
	LIVING ROOM & DINING	36.6	3.66
	KITCHEN	8.29	0.829
	TOILET 1	3.6	0.36
	TOILET 2	3.6	0.36
	TOILET 3	4.5	0.45

L & V			
FLAT NO.	DESCRIPTION	AREA OF USER SPACE	AREA OF USER SPACE
6	BEDROOM 1	13.42	1.342
	BEDROOM 2	13.71	1.371
	BEDROOM 3	13.72	1.372
	STUDY ROOM	9.24	0.924
	LIVING ROOM & DINING	36.46	3.646
	KITCHEN	8.29	0.829
	TOILET 1	3.6	0.36
	TOILET 2	3.6	0.36
	TOILET 3	4.68	0.468