
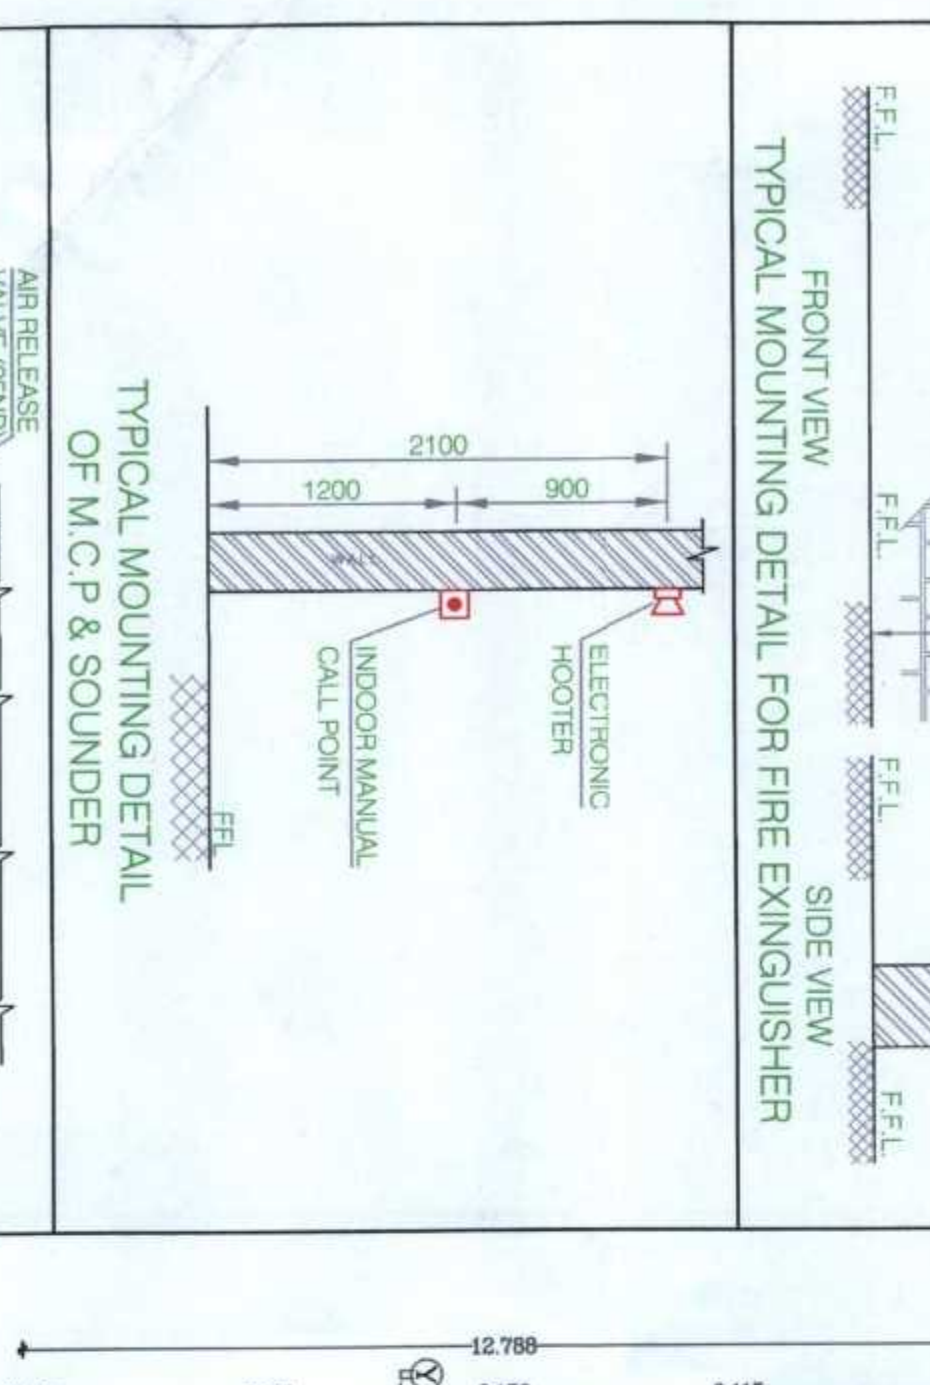
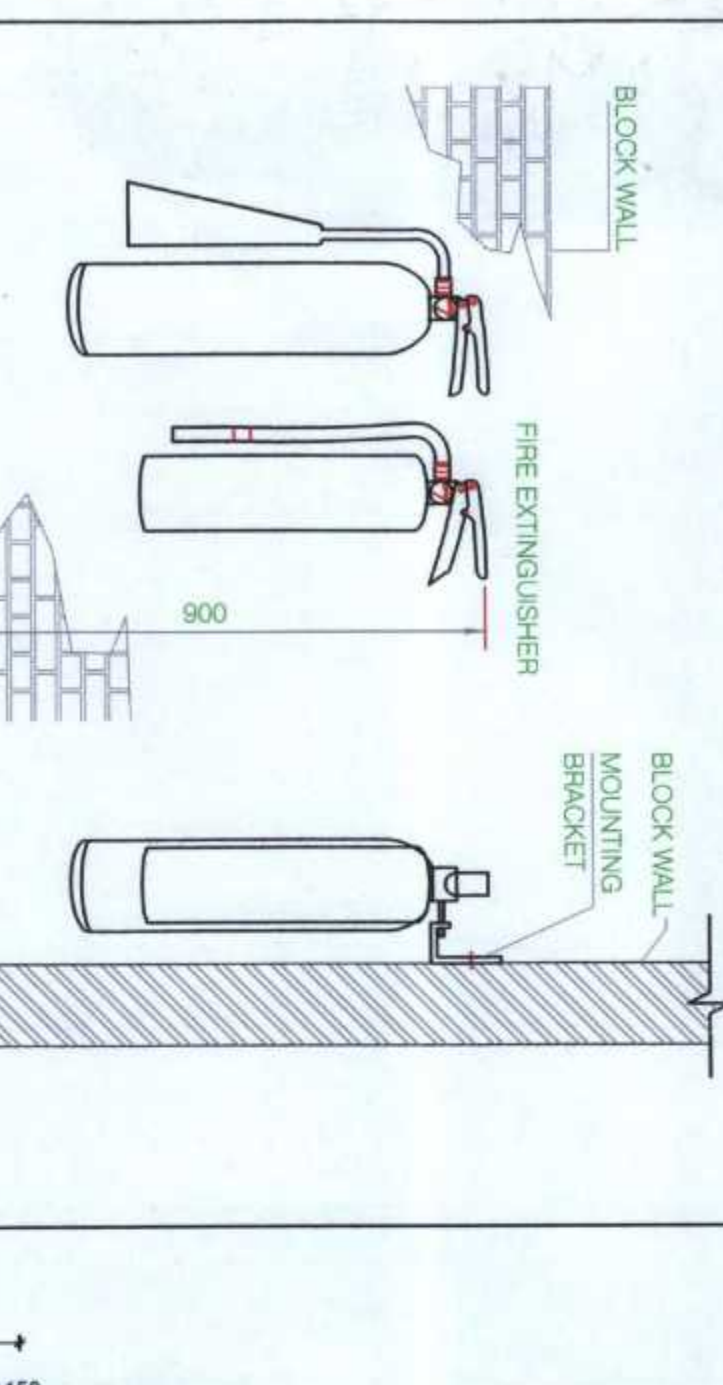


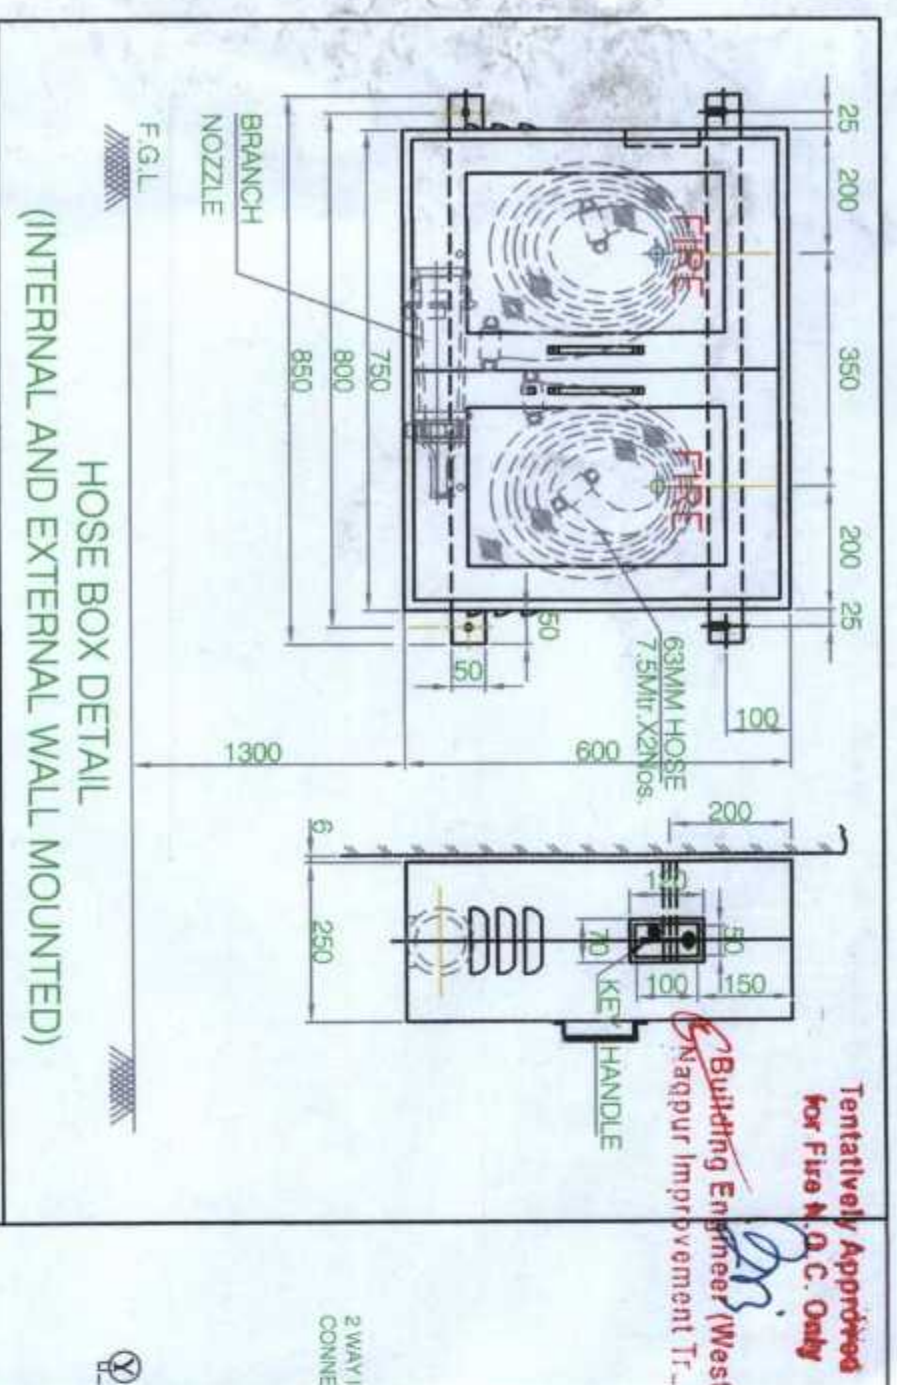

LEGEND

- Pressure Gauge
- Single Headed Hydrant Valve
- Hose Box with Coupling Connection
- Butterfly Valve
- Alarm Valve
- Non Return Valve
- Booster Pump Room
- GI Pipe
- Pendant Sprinkler
- Smoke Detector
- Manual Call Point
- Fire Alarm Control Panel
- 2x1 & Single Loop Armoured Cable
- Exhaust Fan












NOTE:

- ALL DIMENSIONS ARE IN MILLIMETERS UNLESS OTHERWISE SPECIFIED.
- FIRES UP TO 1000 ARE G. C. CLASS AS PER IS 1229 PART 1.
- FITTINGS SHALL BE PAINTED WITH ONE COAT OF PRIMER & TWO COATS OF ENAMEL PAINT.
FIRE FIGHTING CONSULTANT:

PS ENGINEERING SERVICES PVT. LTD.

A-368, Opp. Aashu Mangla Kanyasala, Purbapadma Apartment, Kirti Town, Dhanamangal, Nagpur-440 010
 Mo. No. 7890020165 E-Mail: psengr@rediffmail.com
 LICENCE NO. MFL-AND-55 (Detection System)
 LICENCE NO. MFL-AND-24 (Passive System)

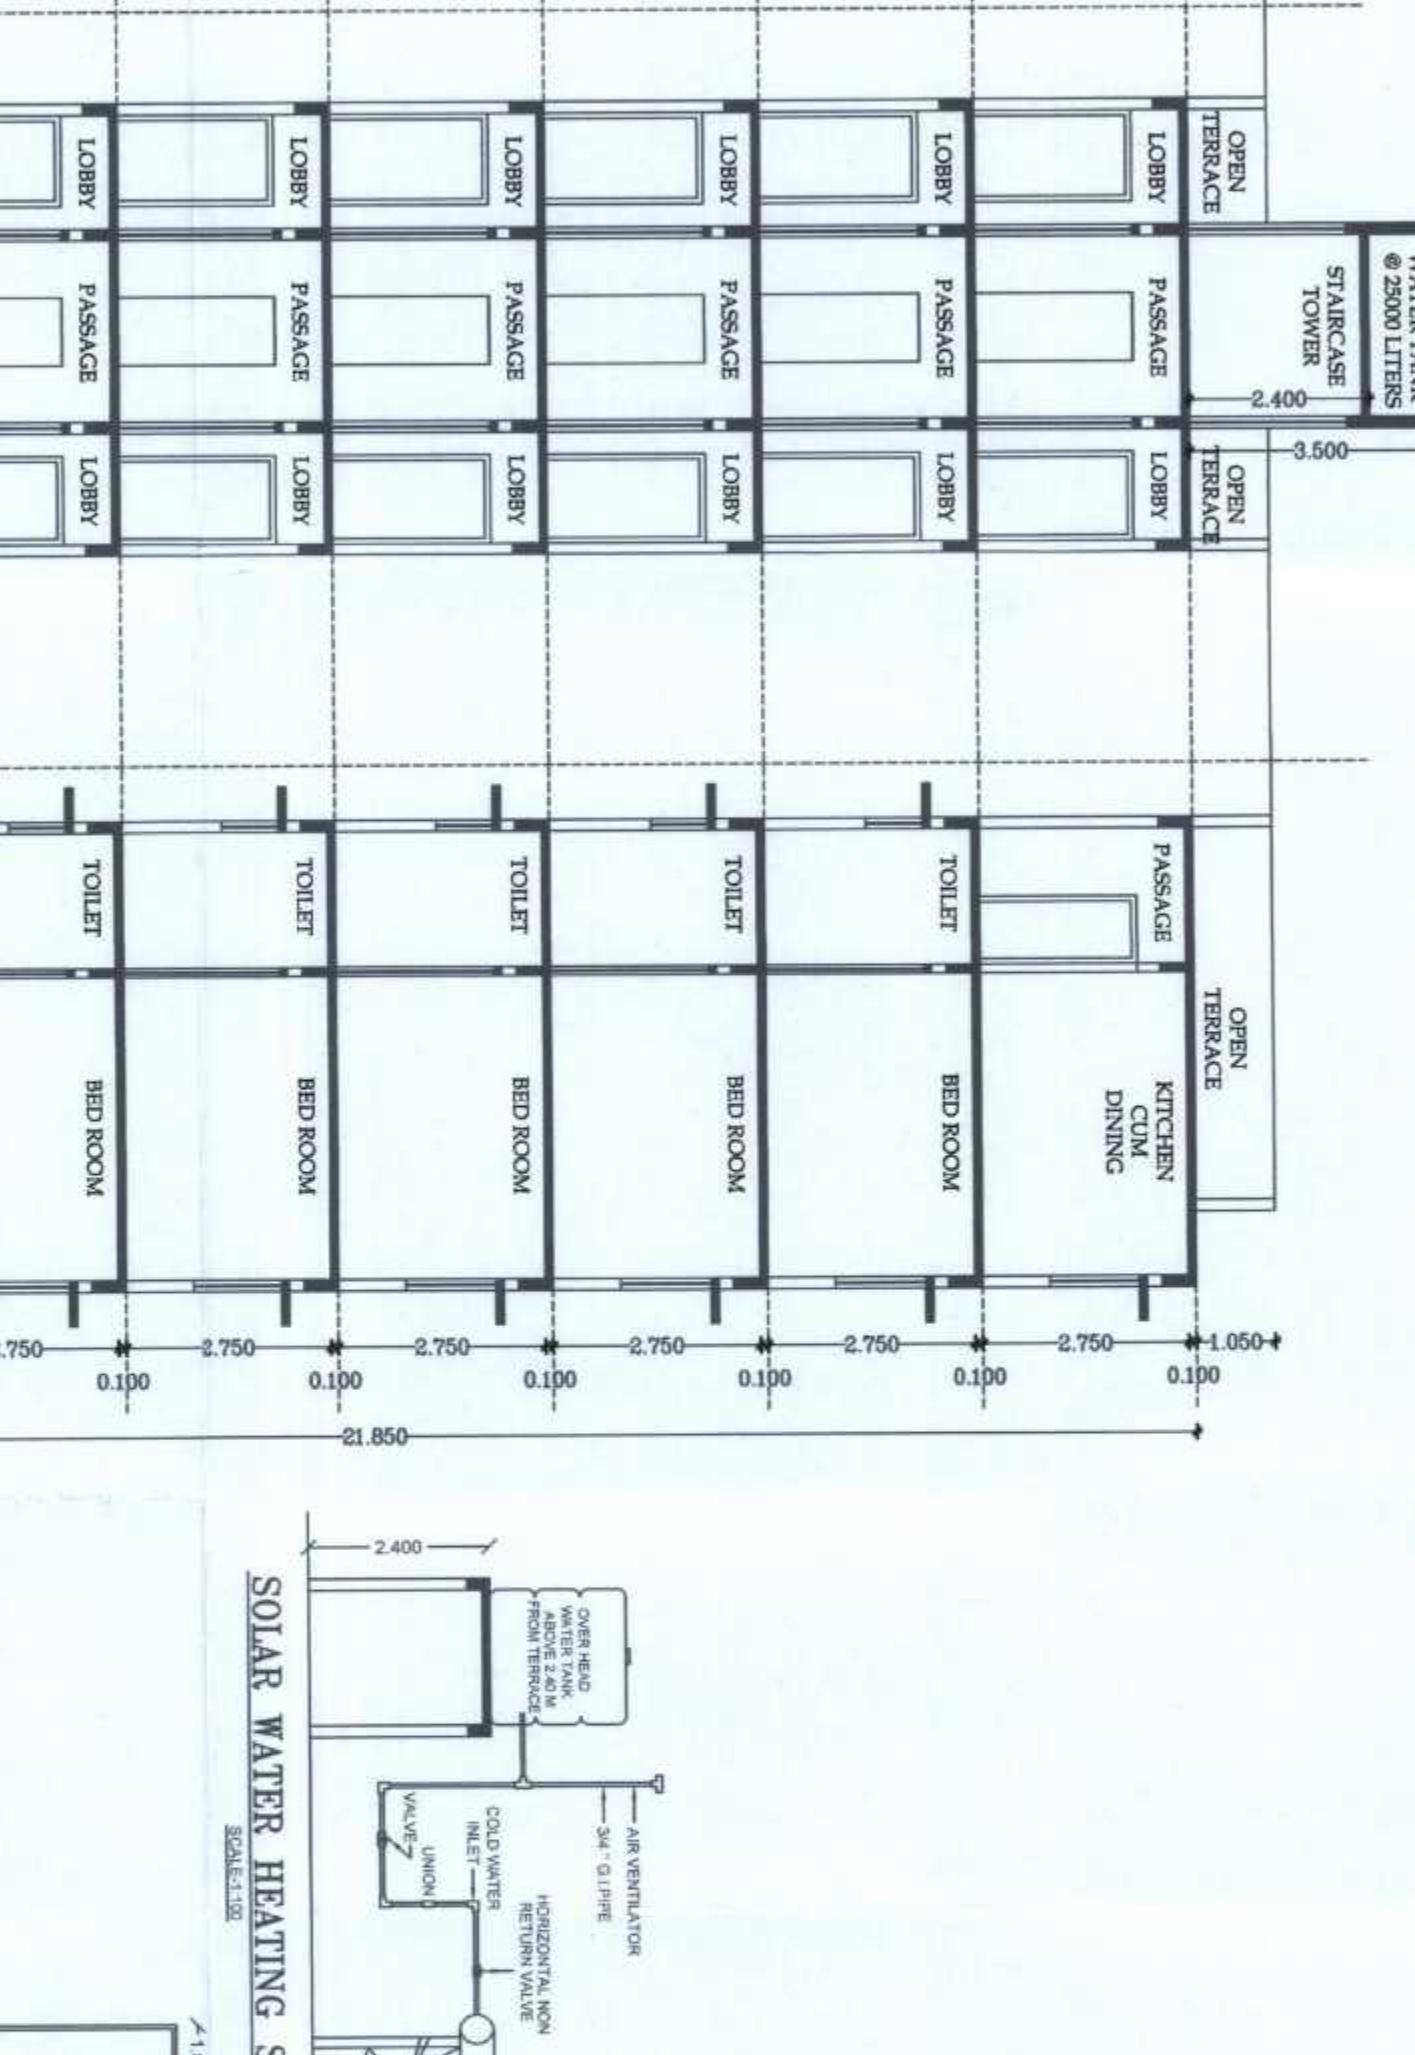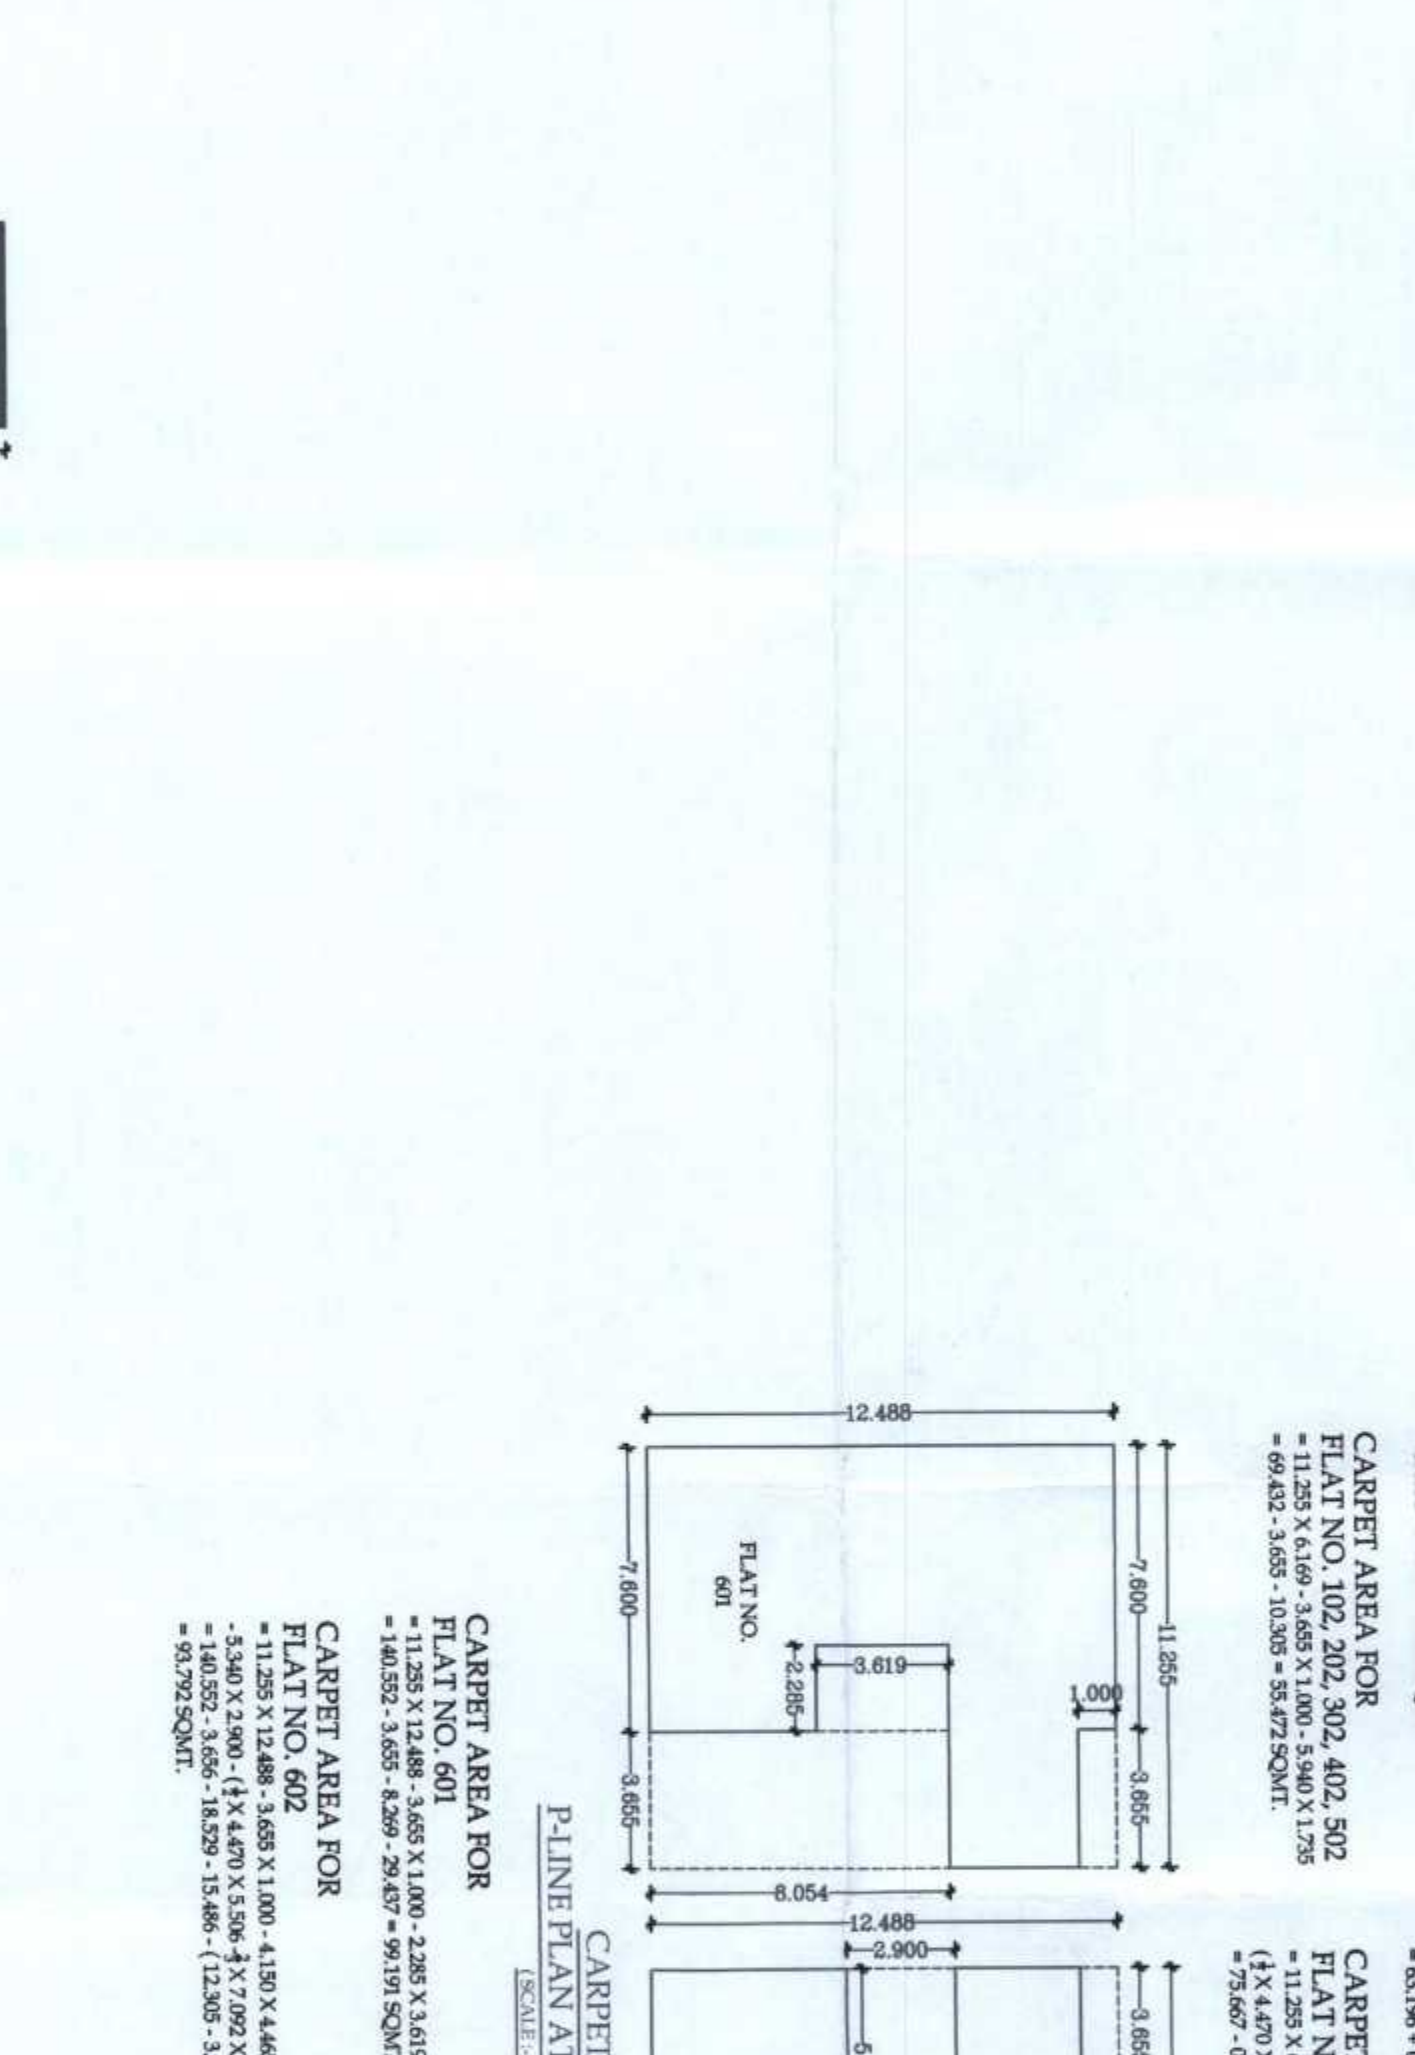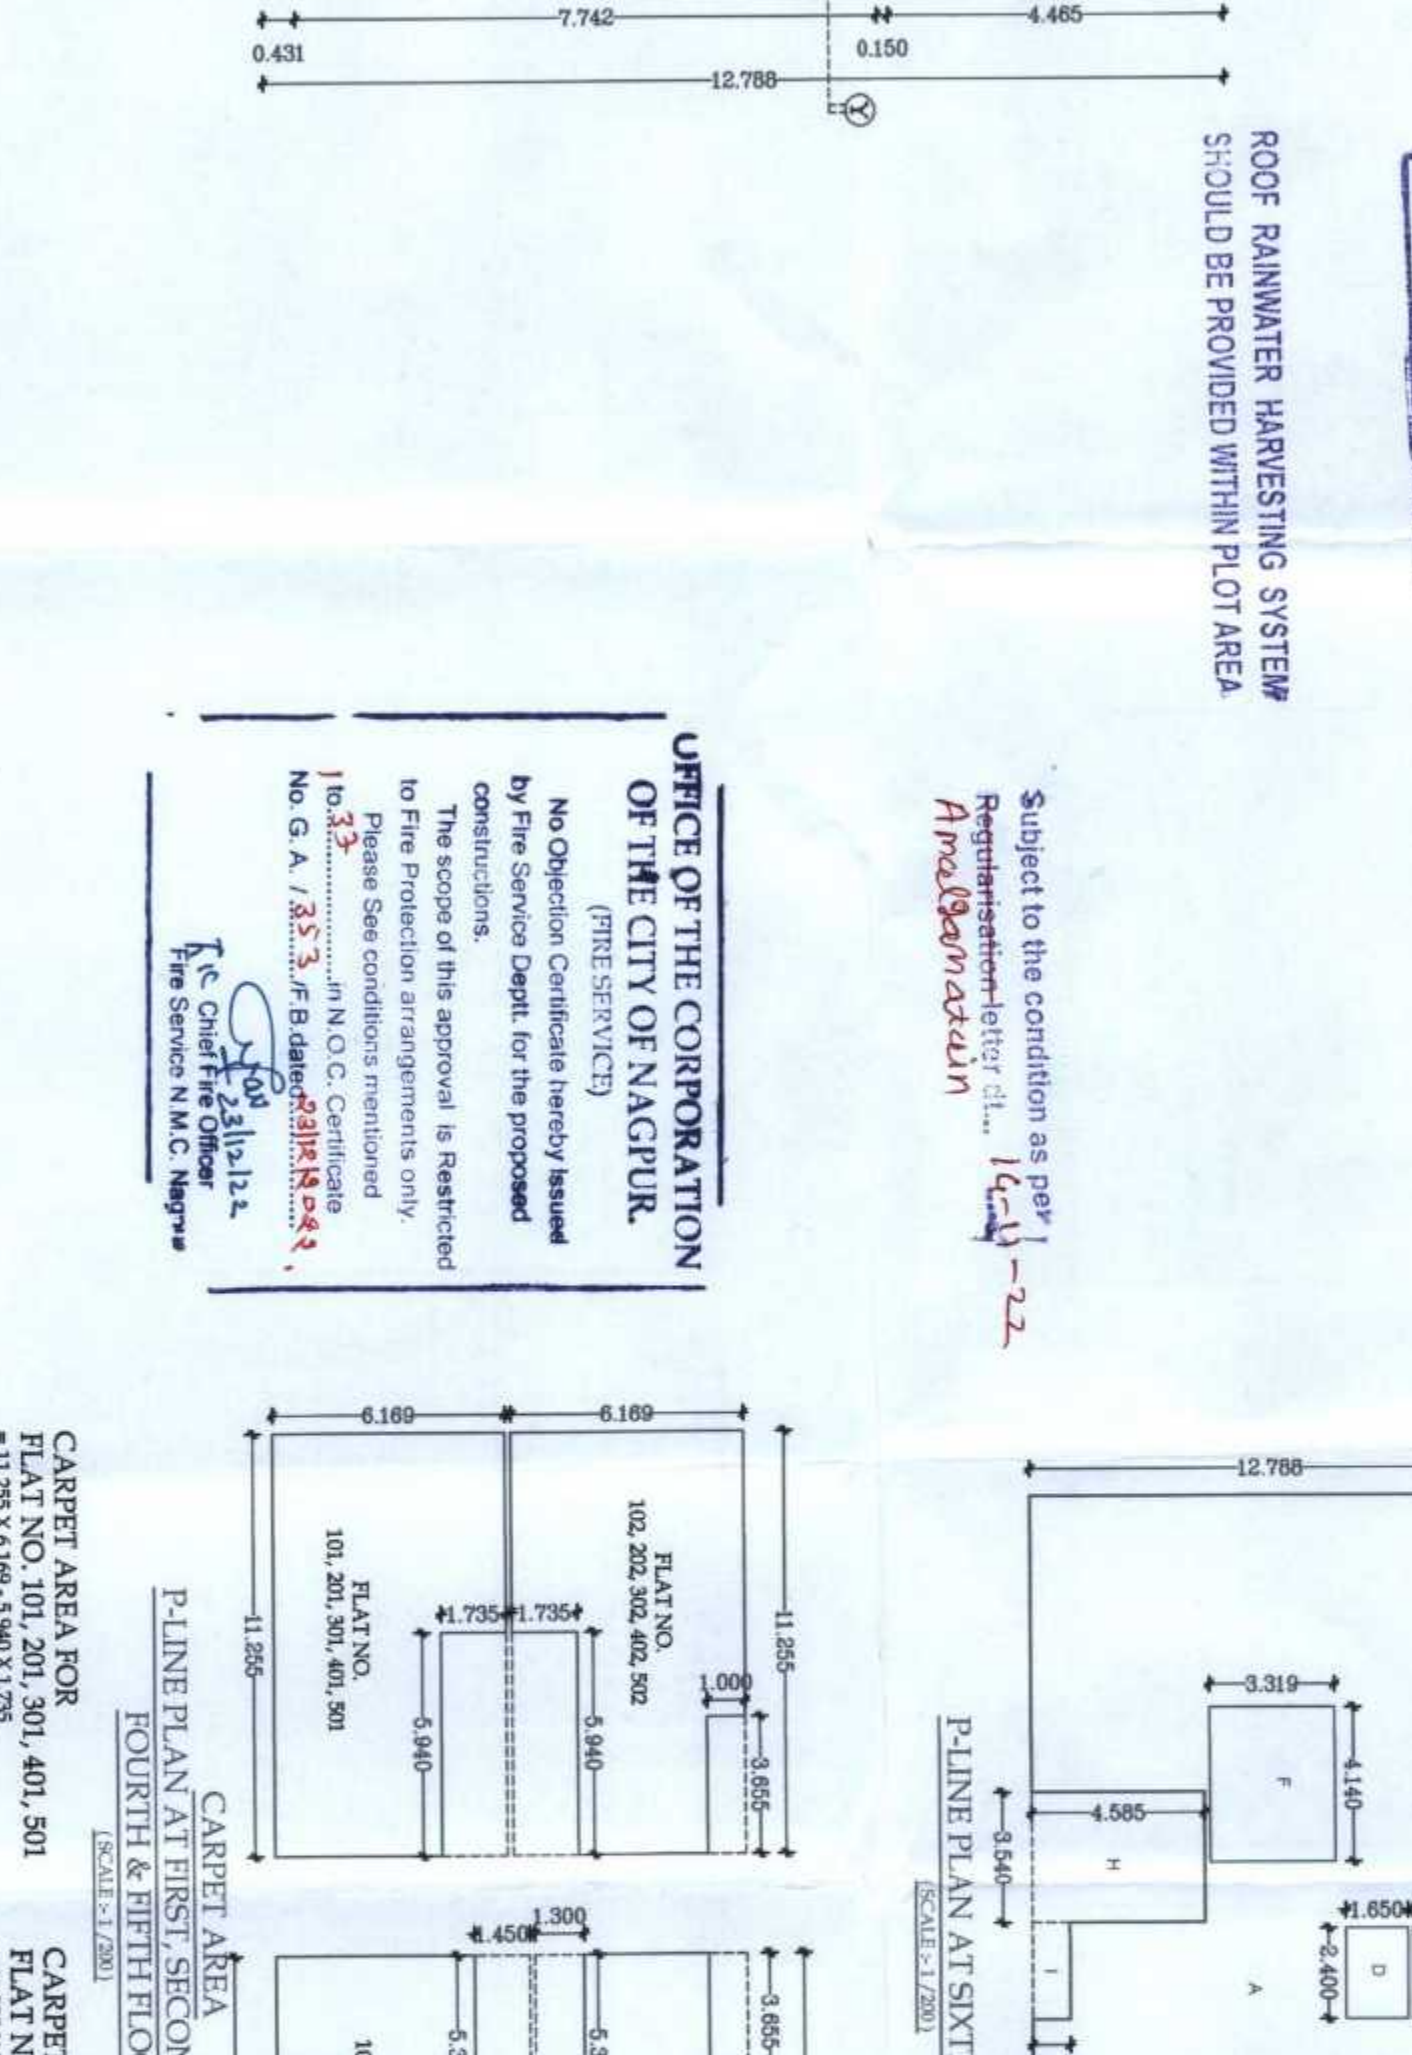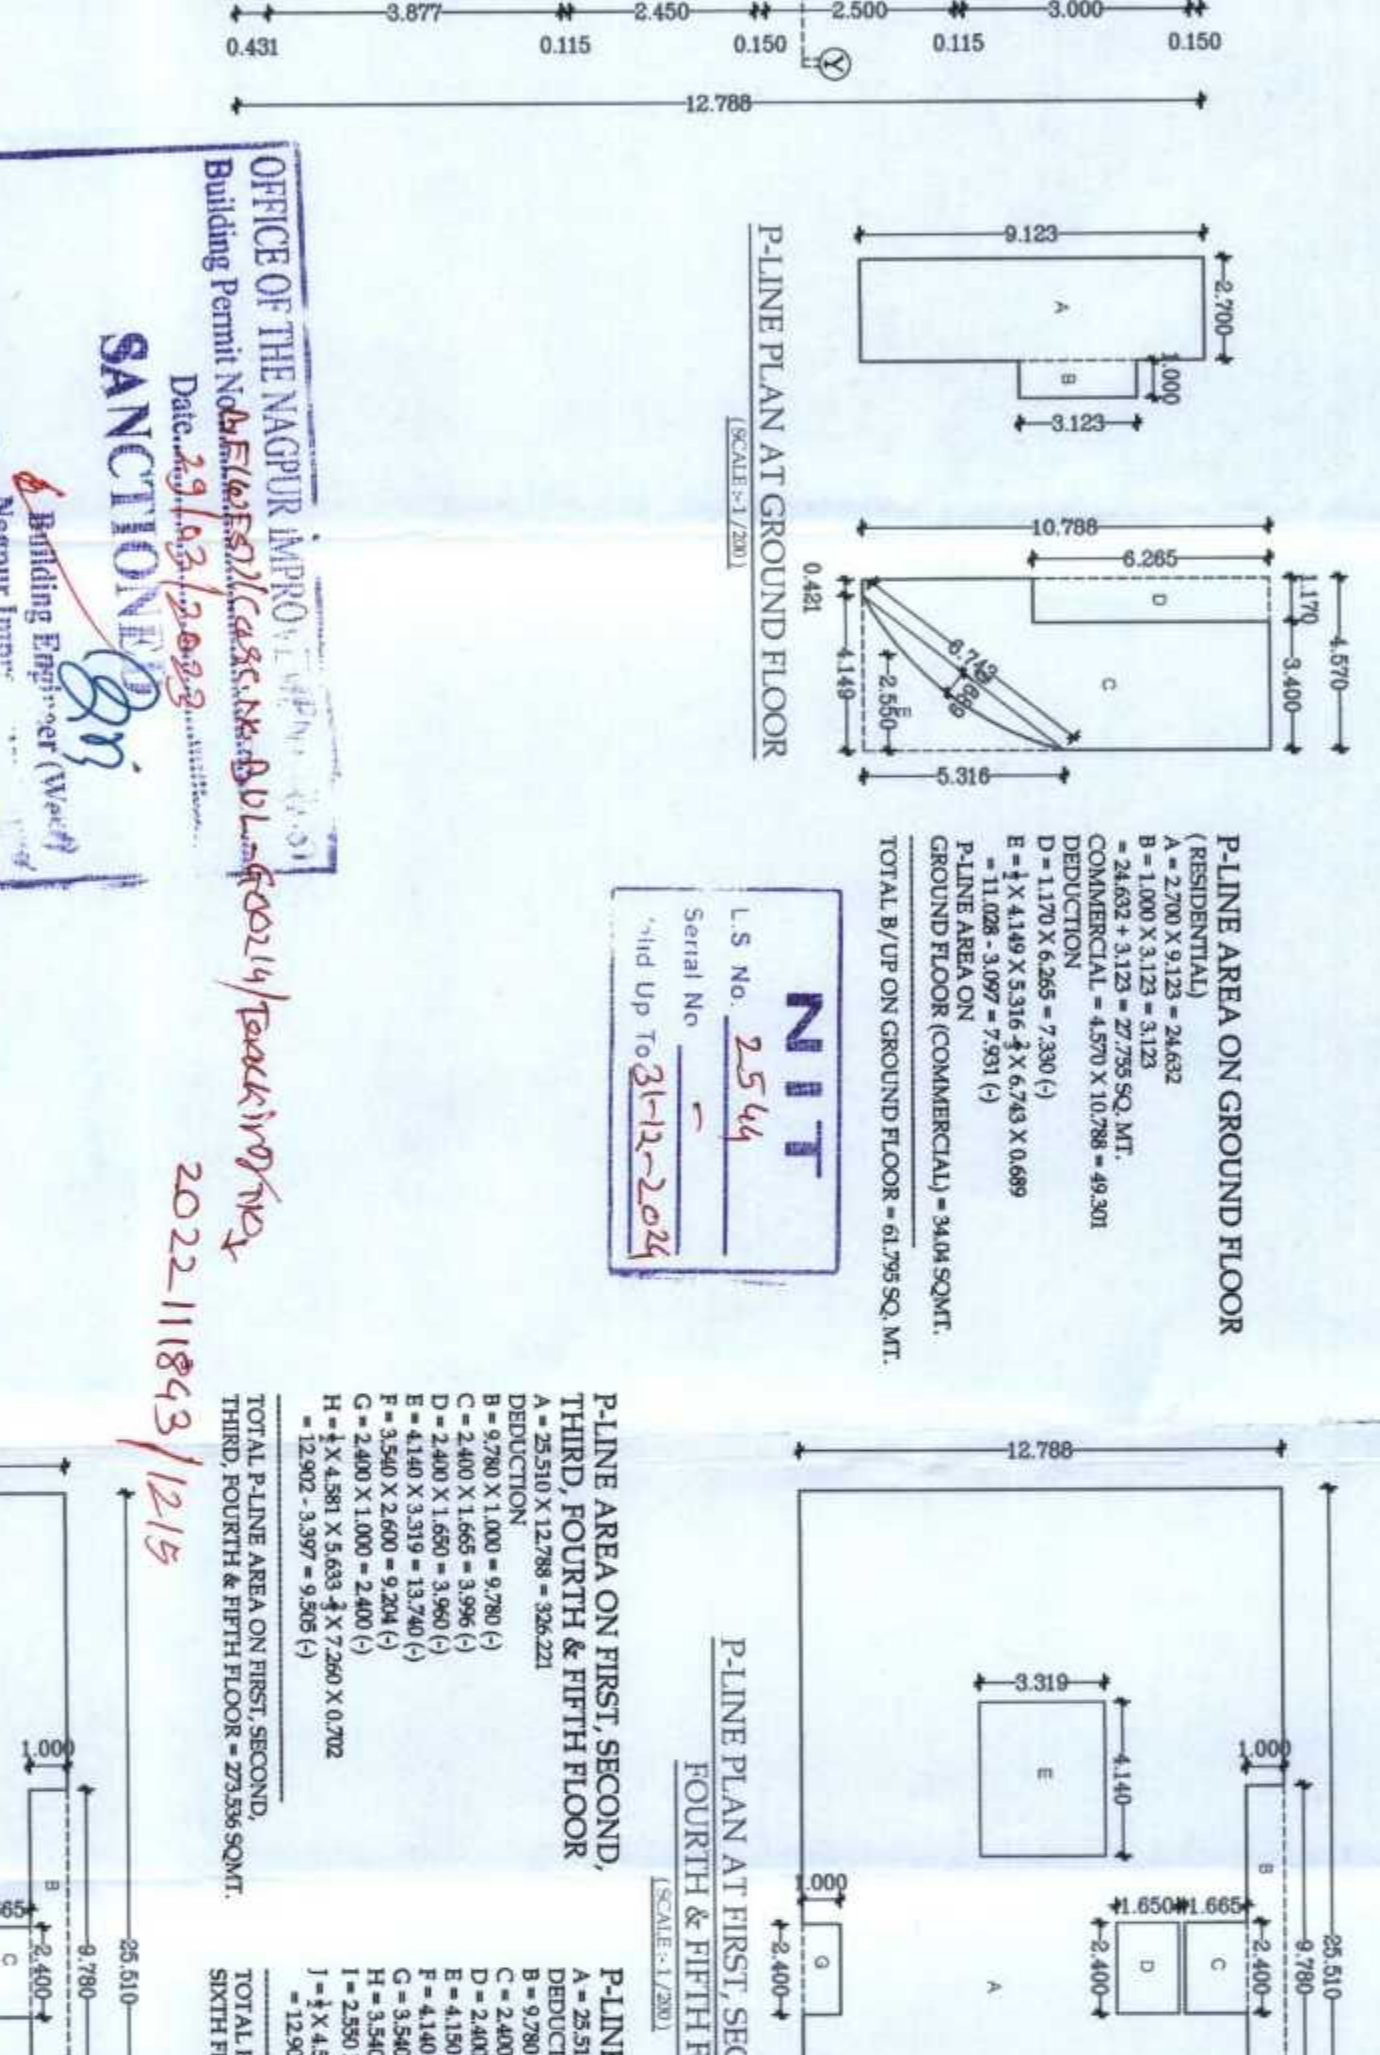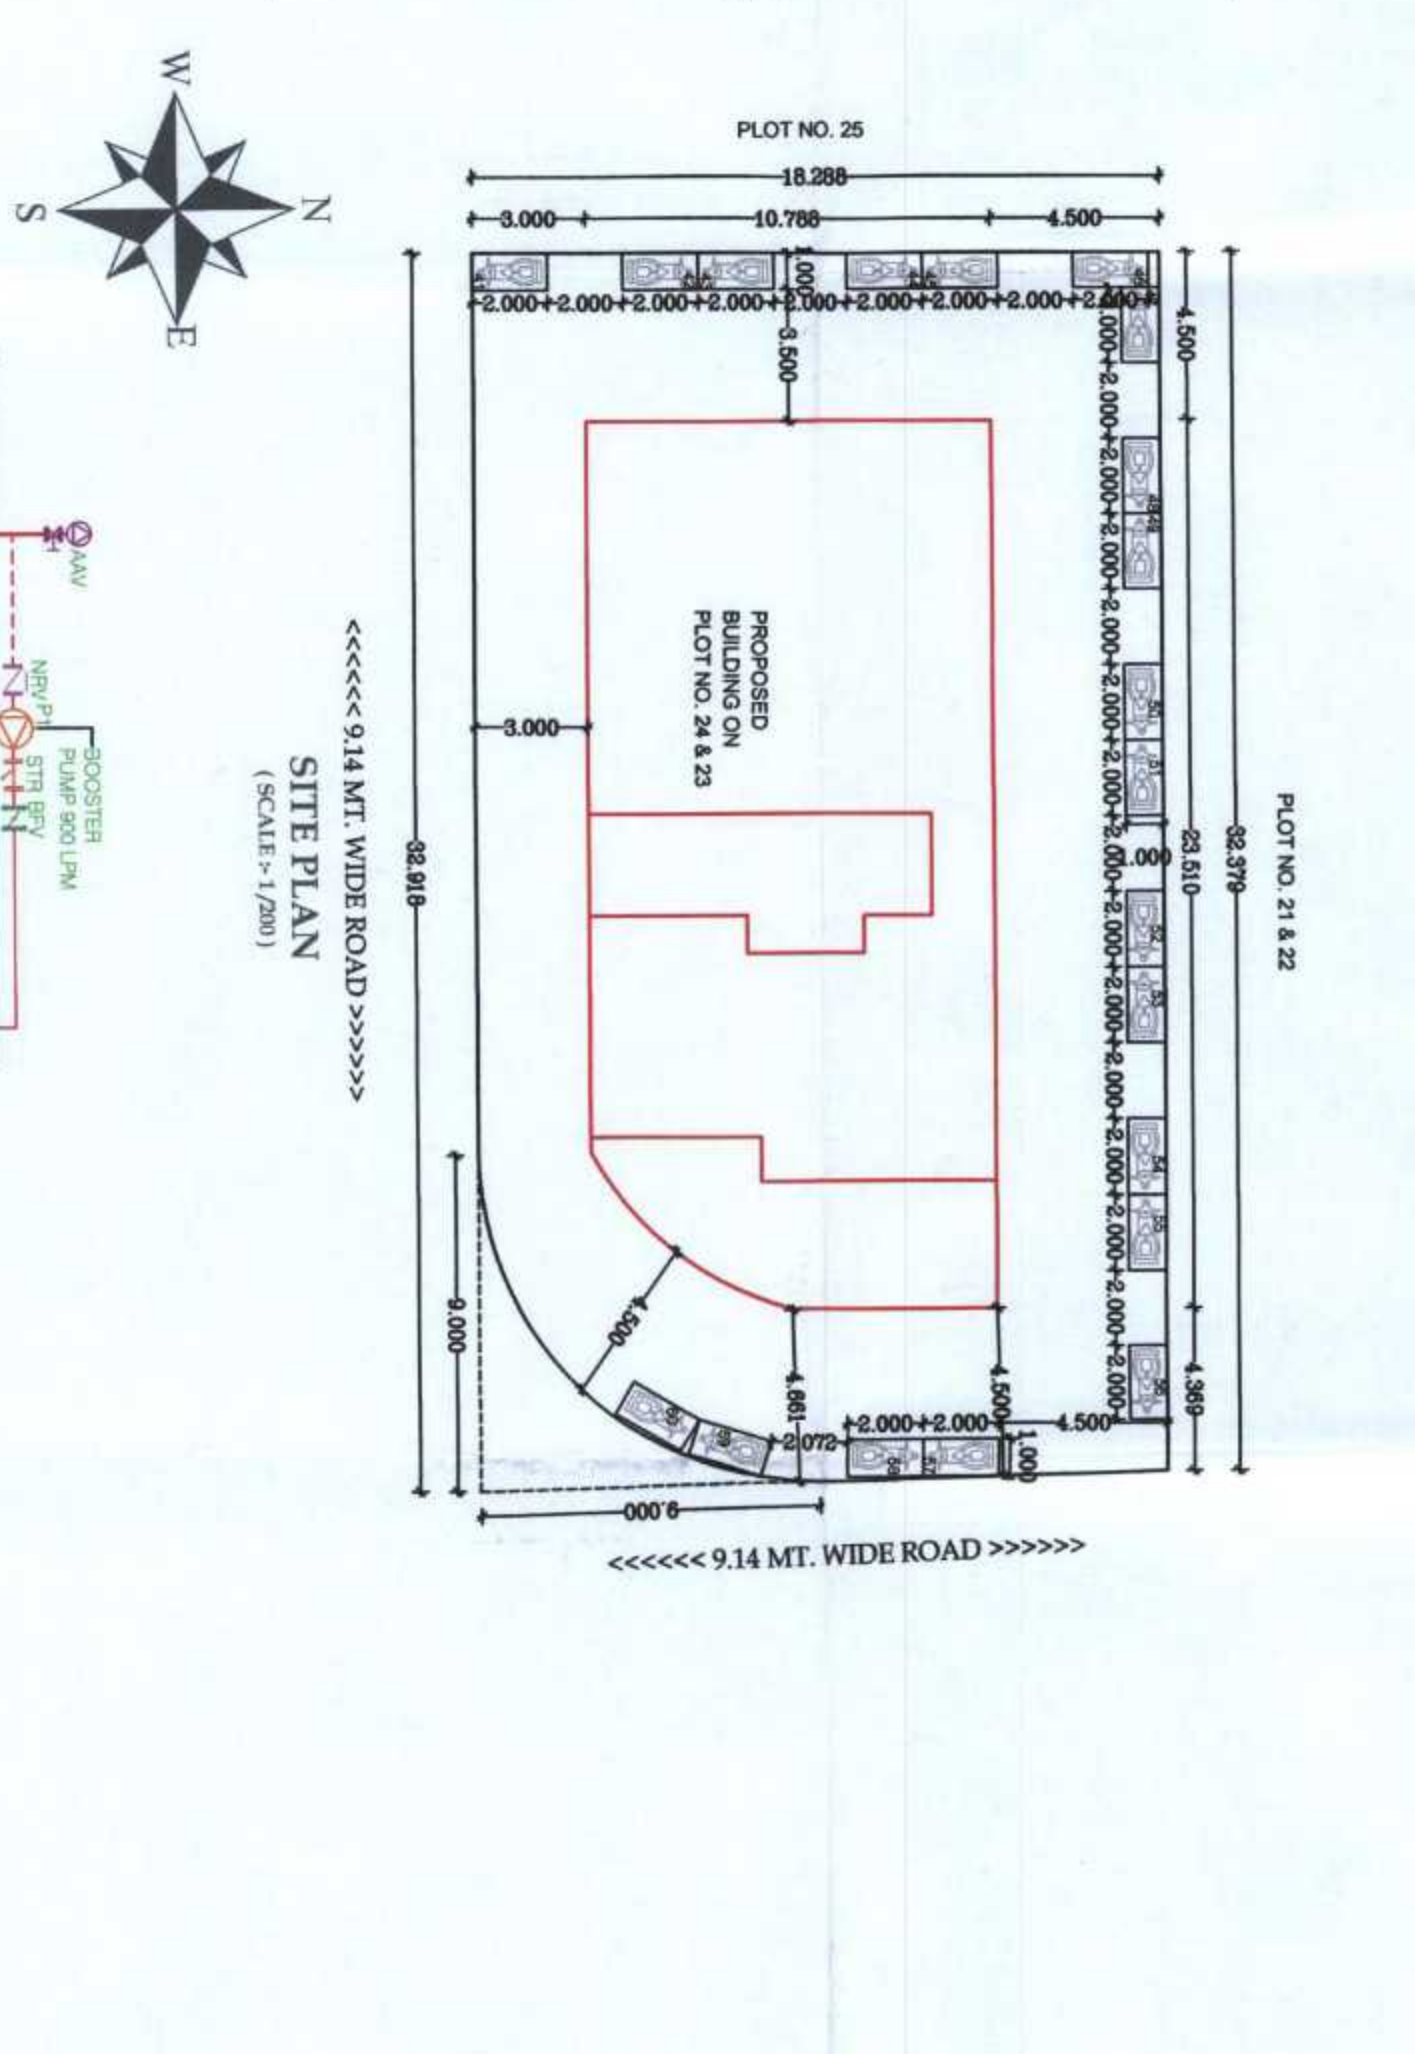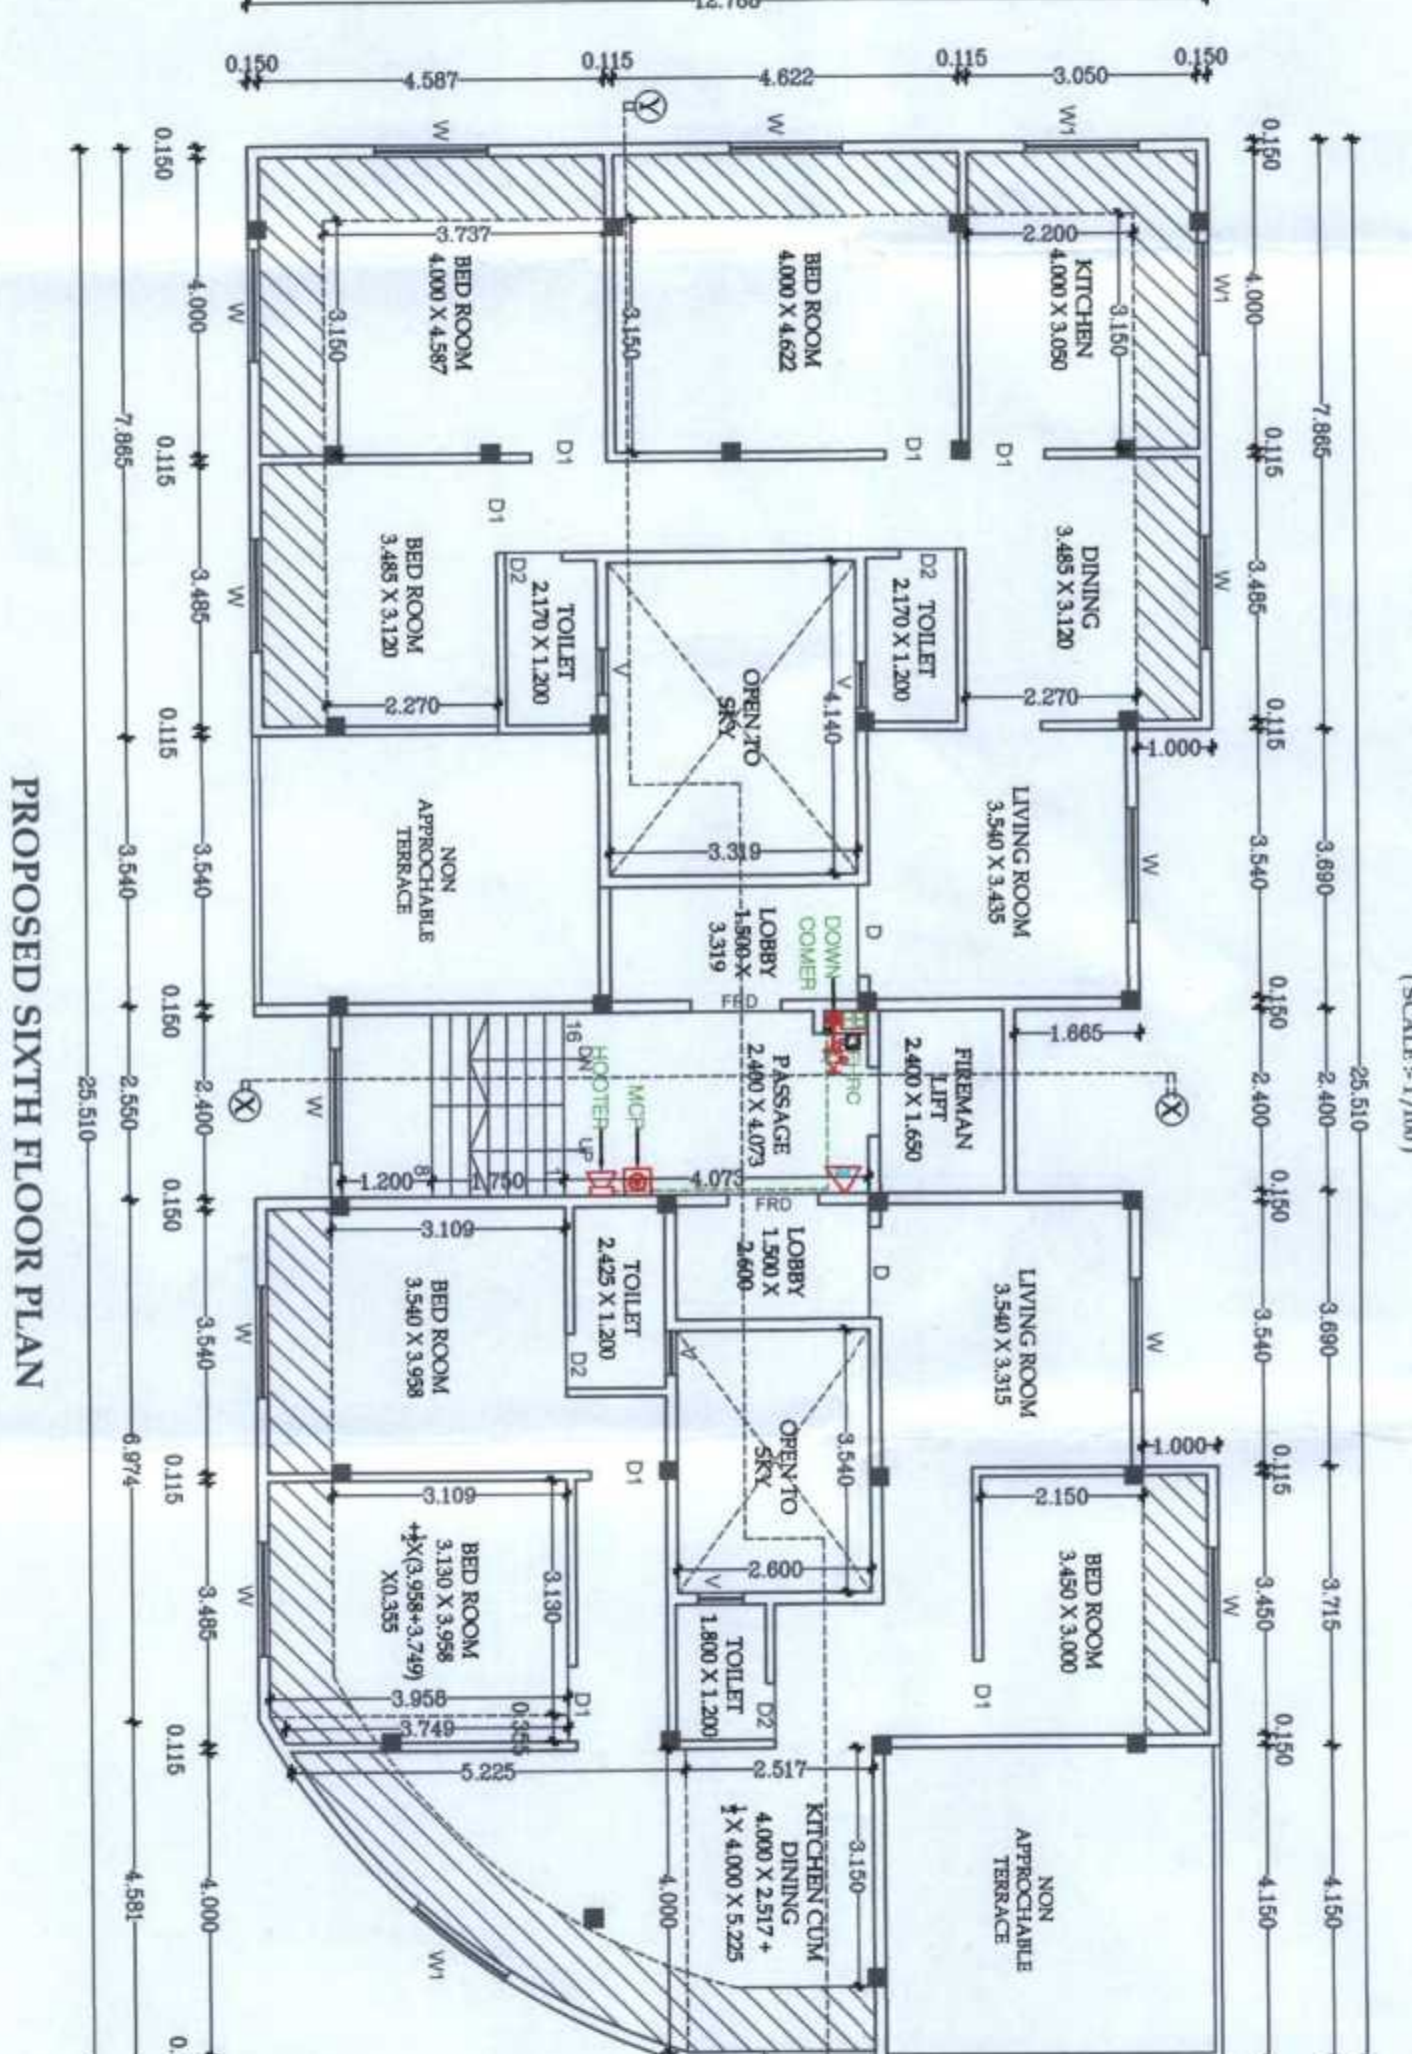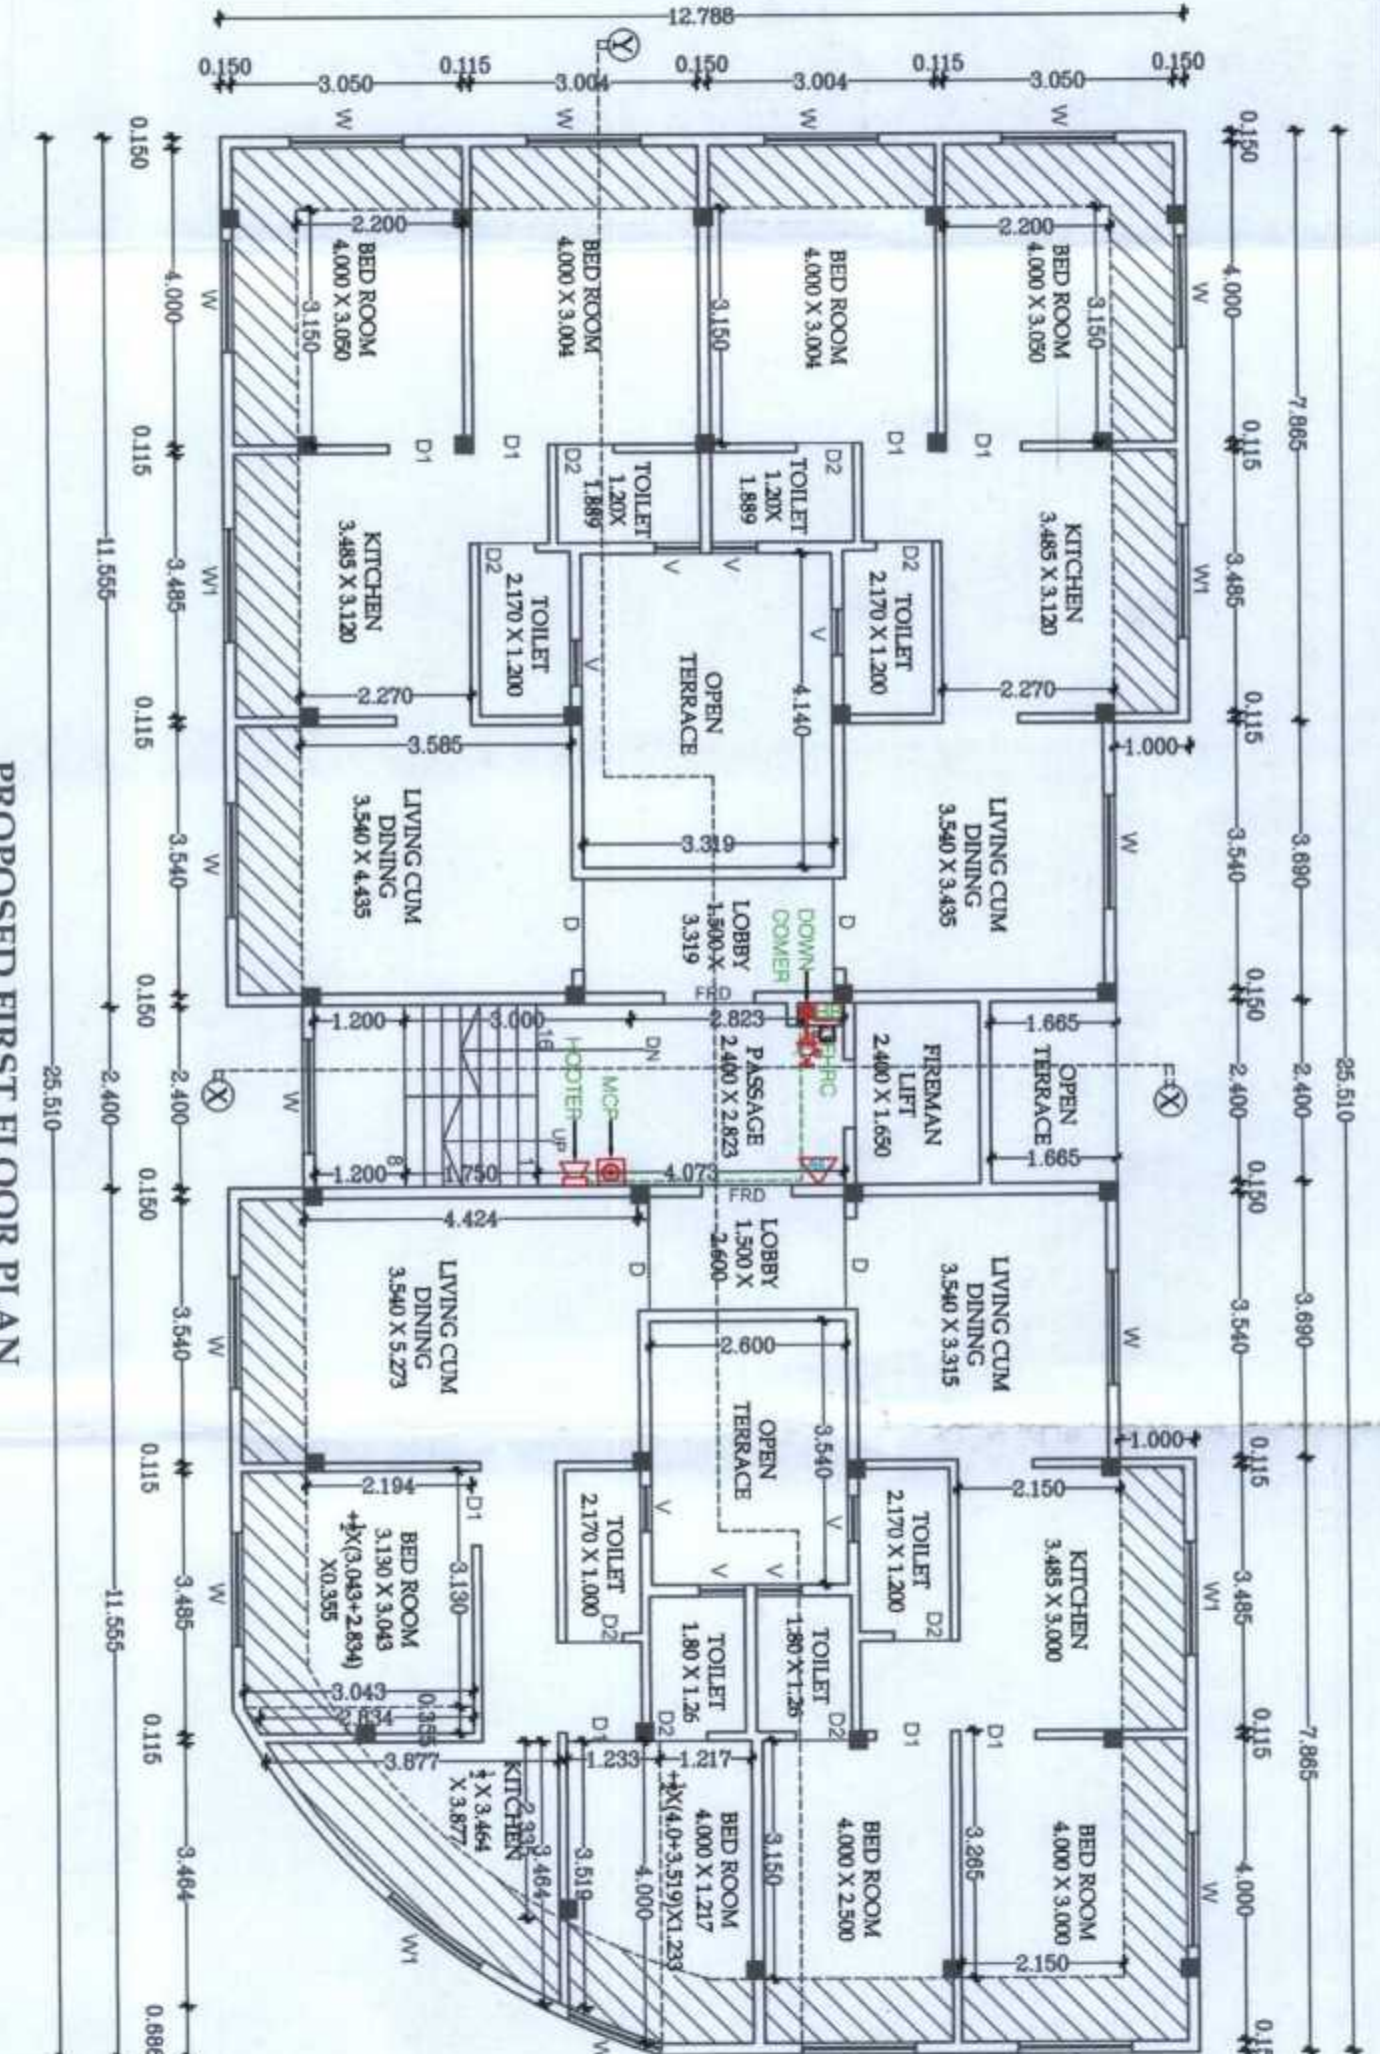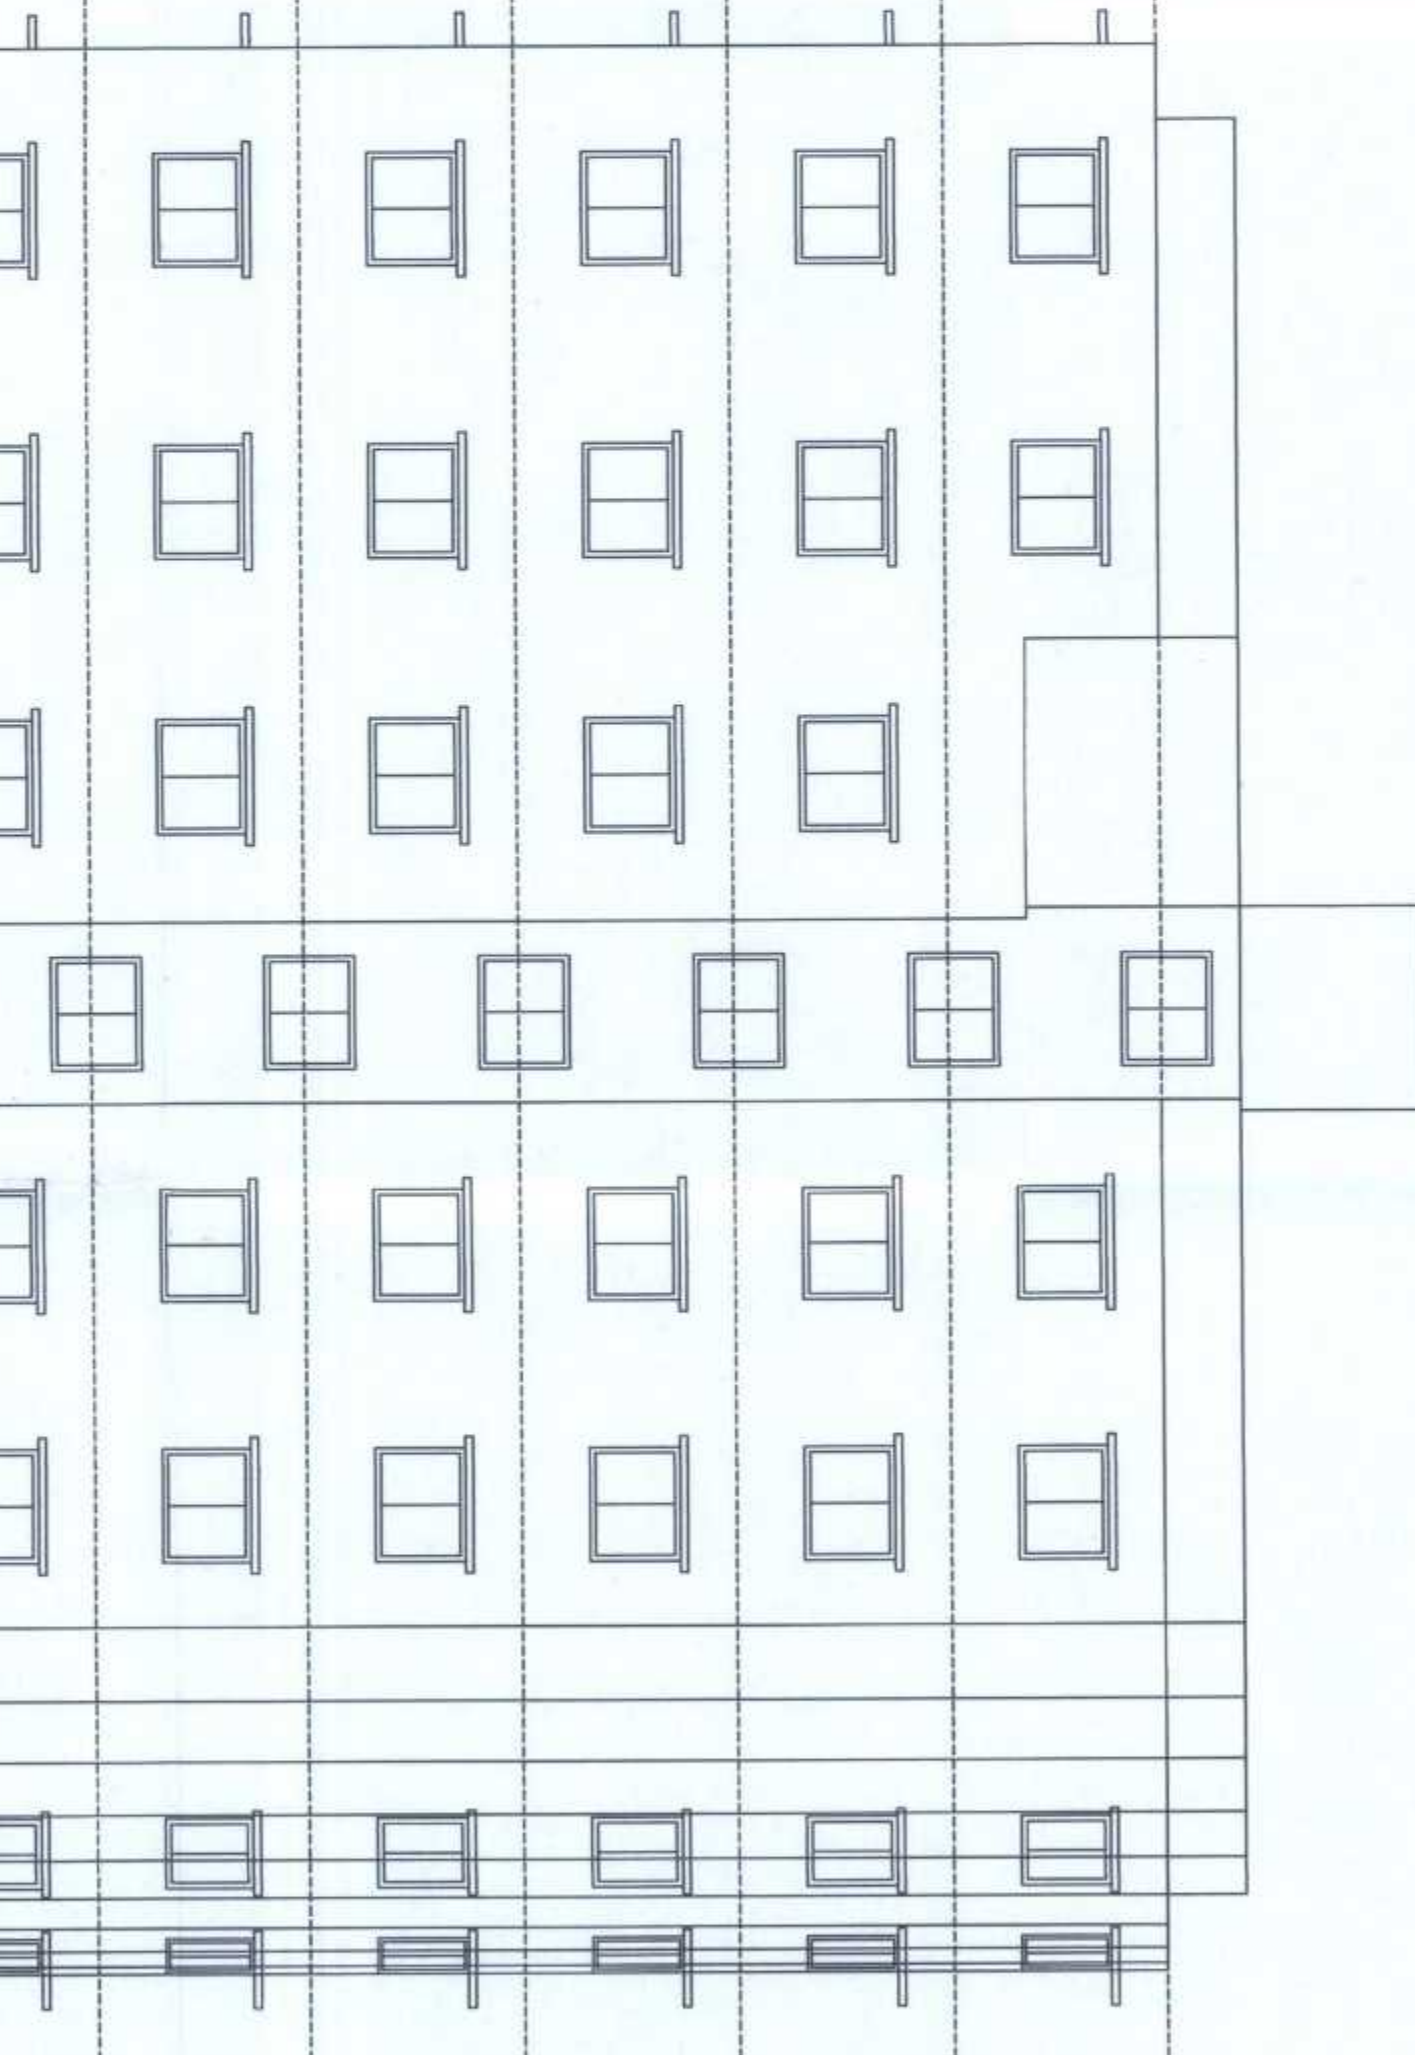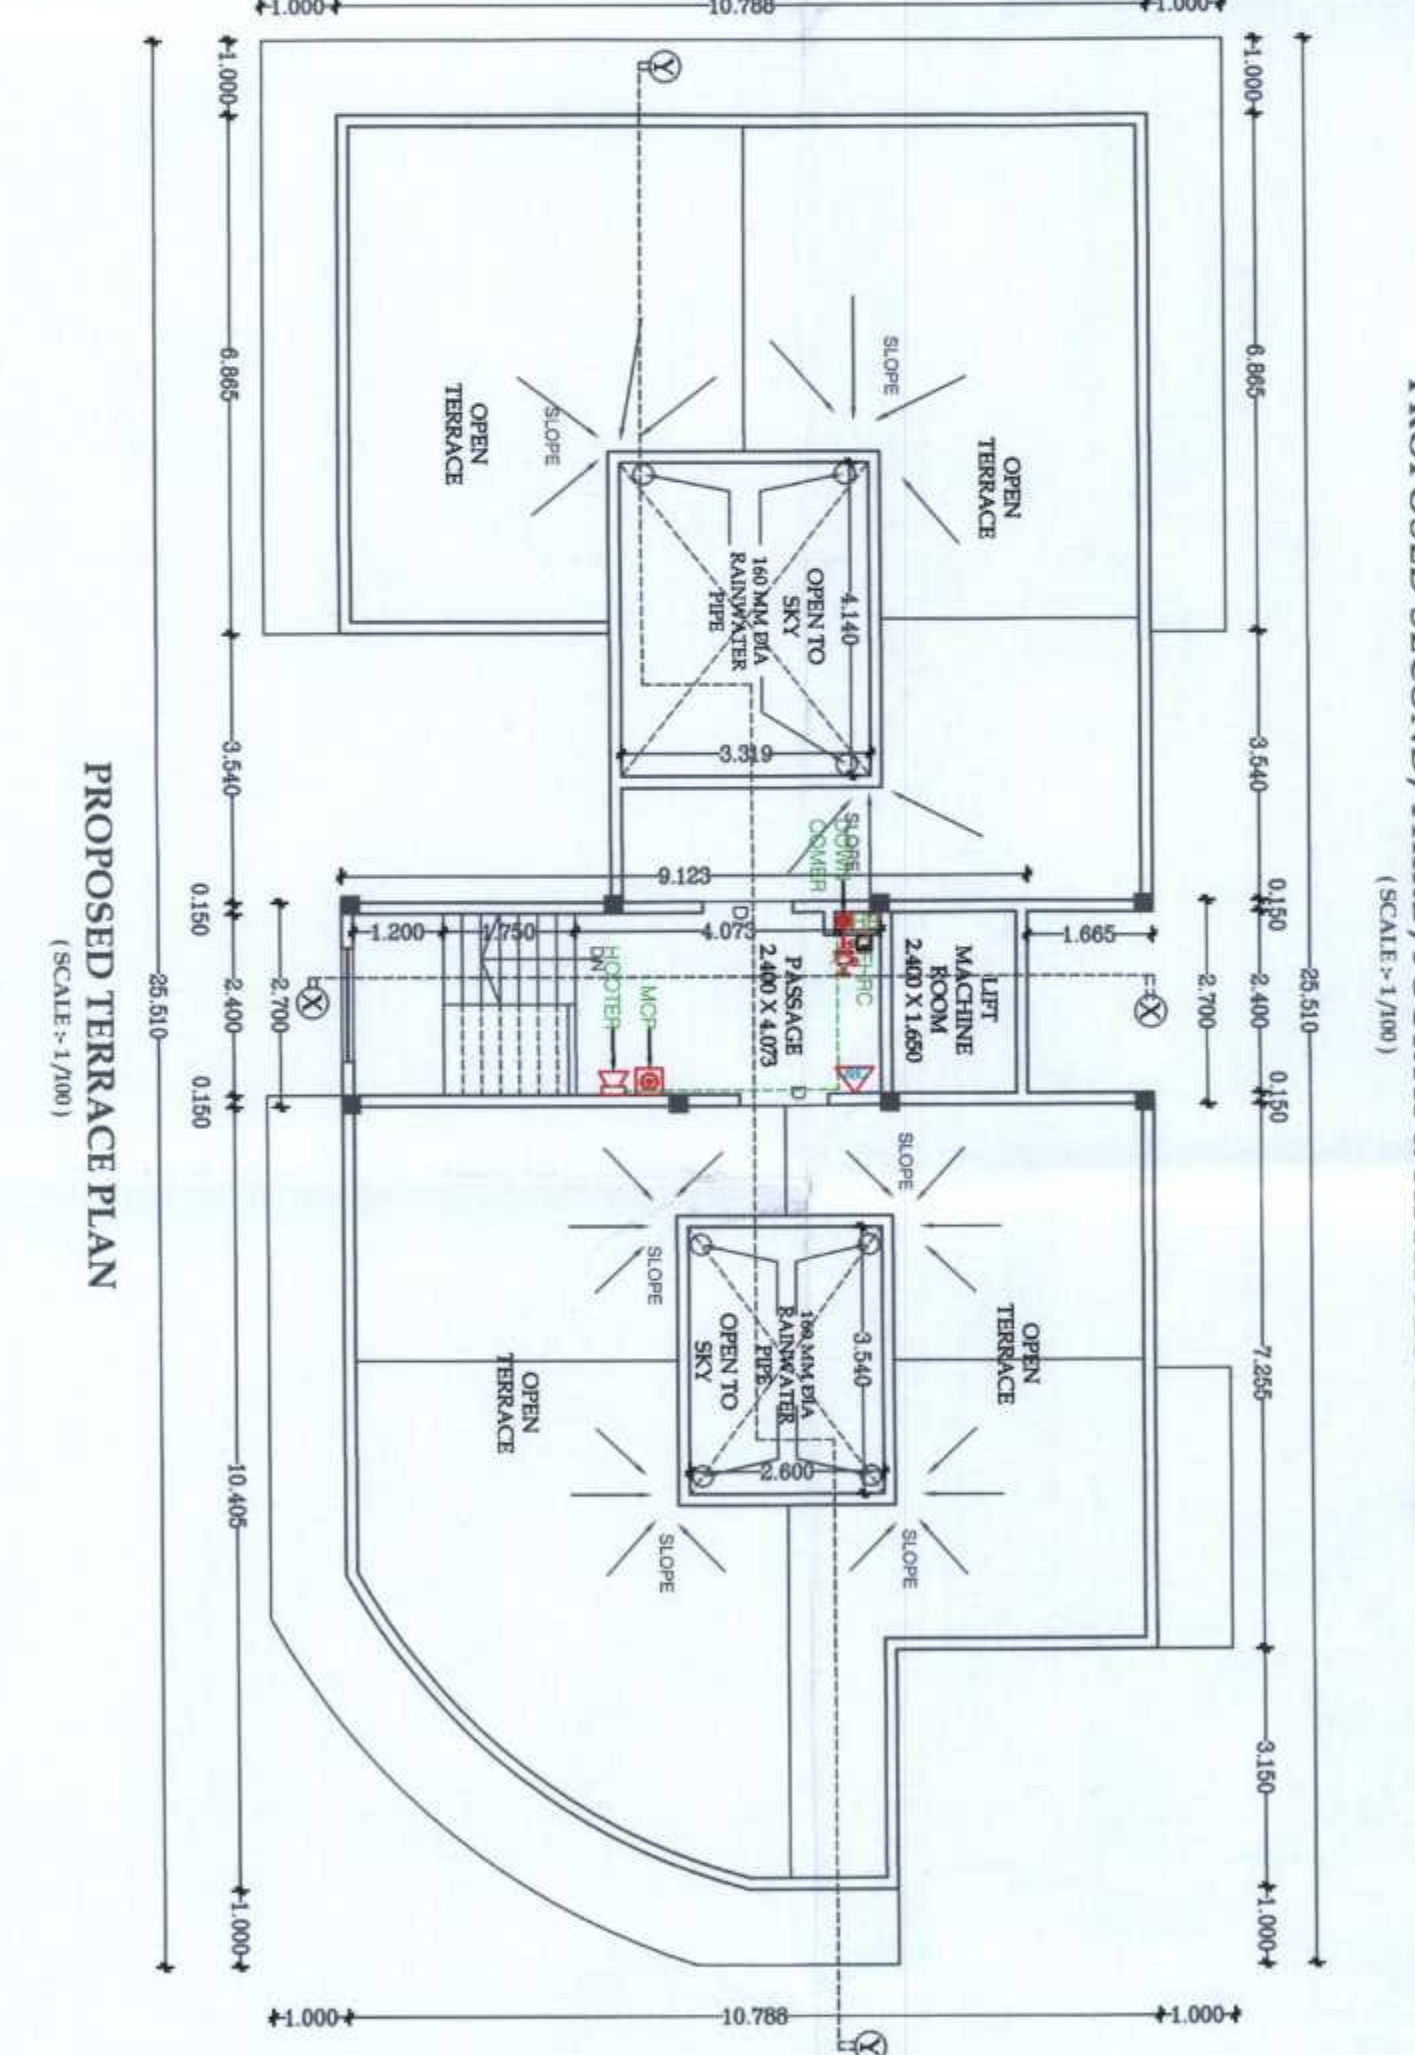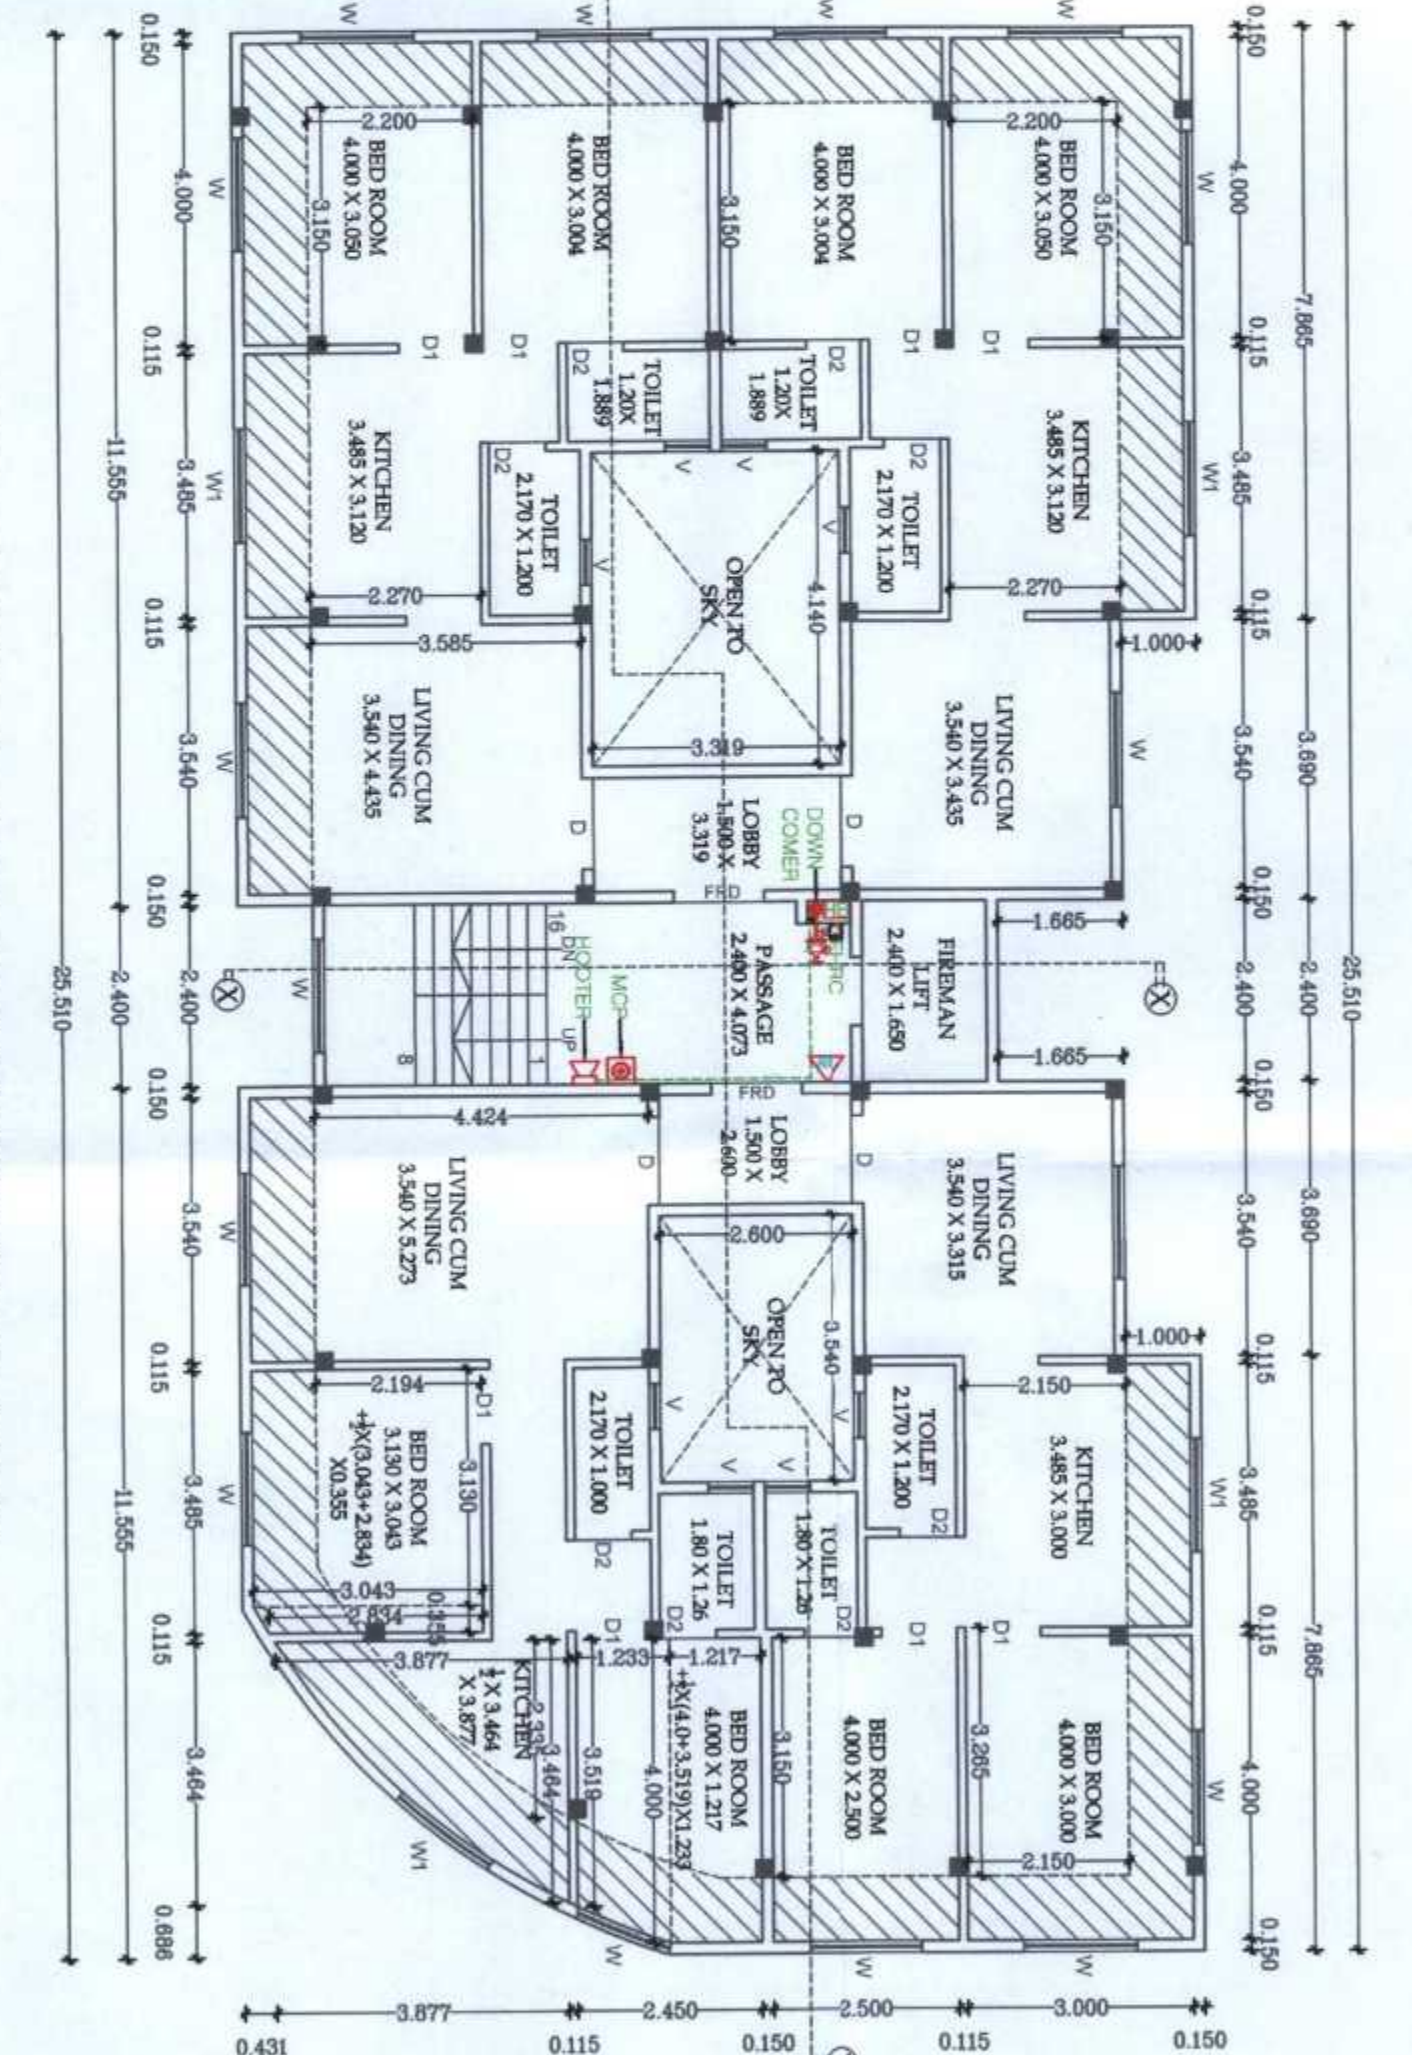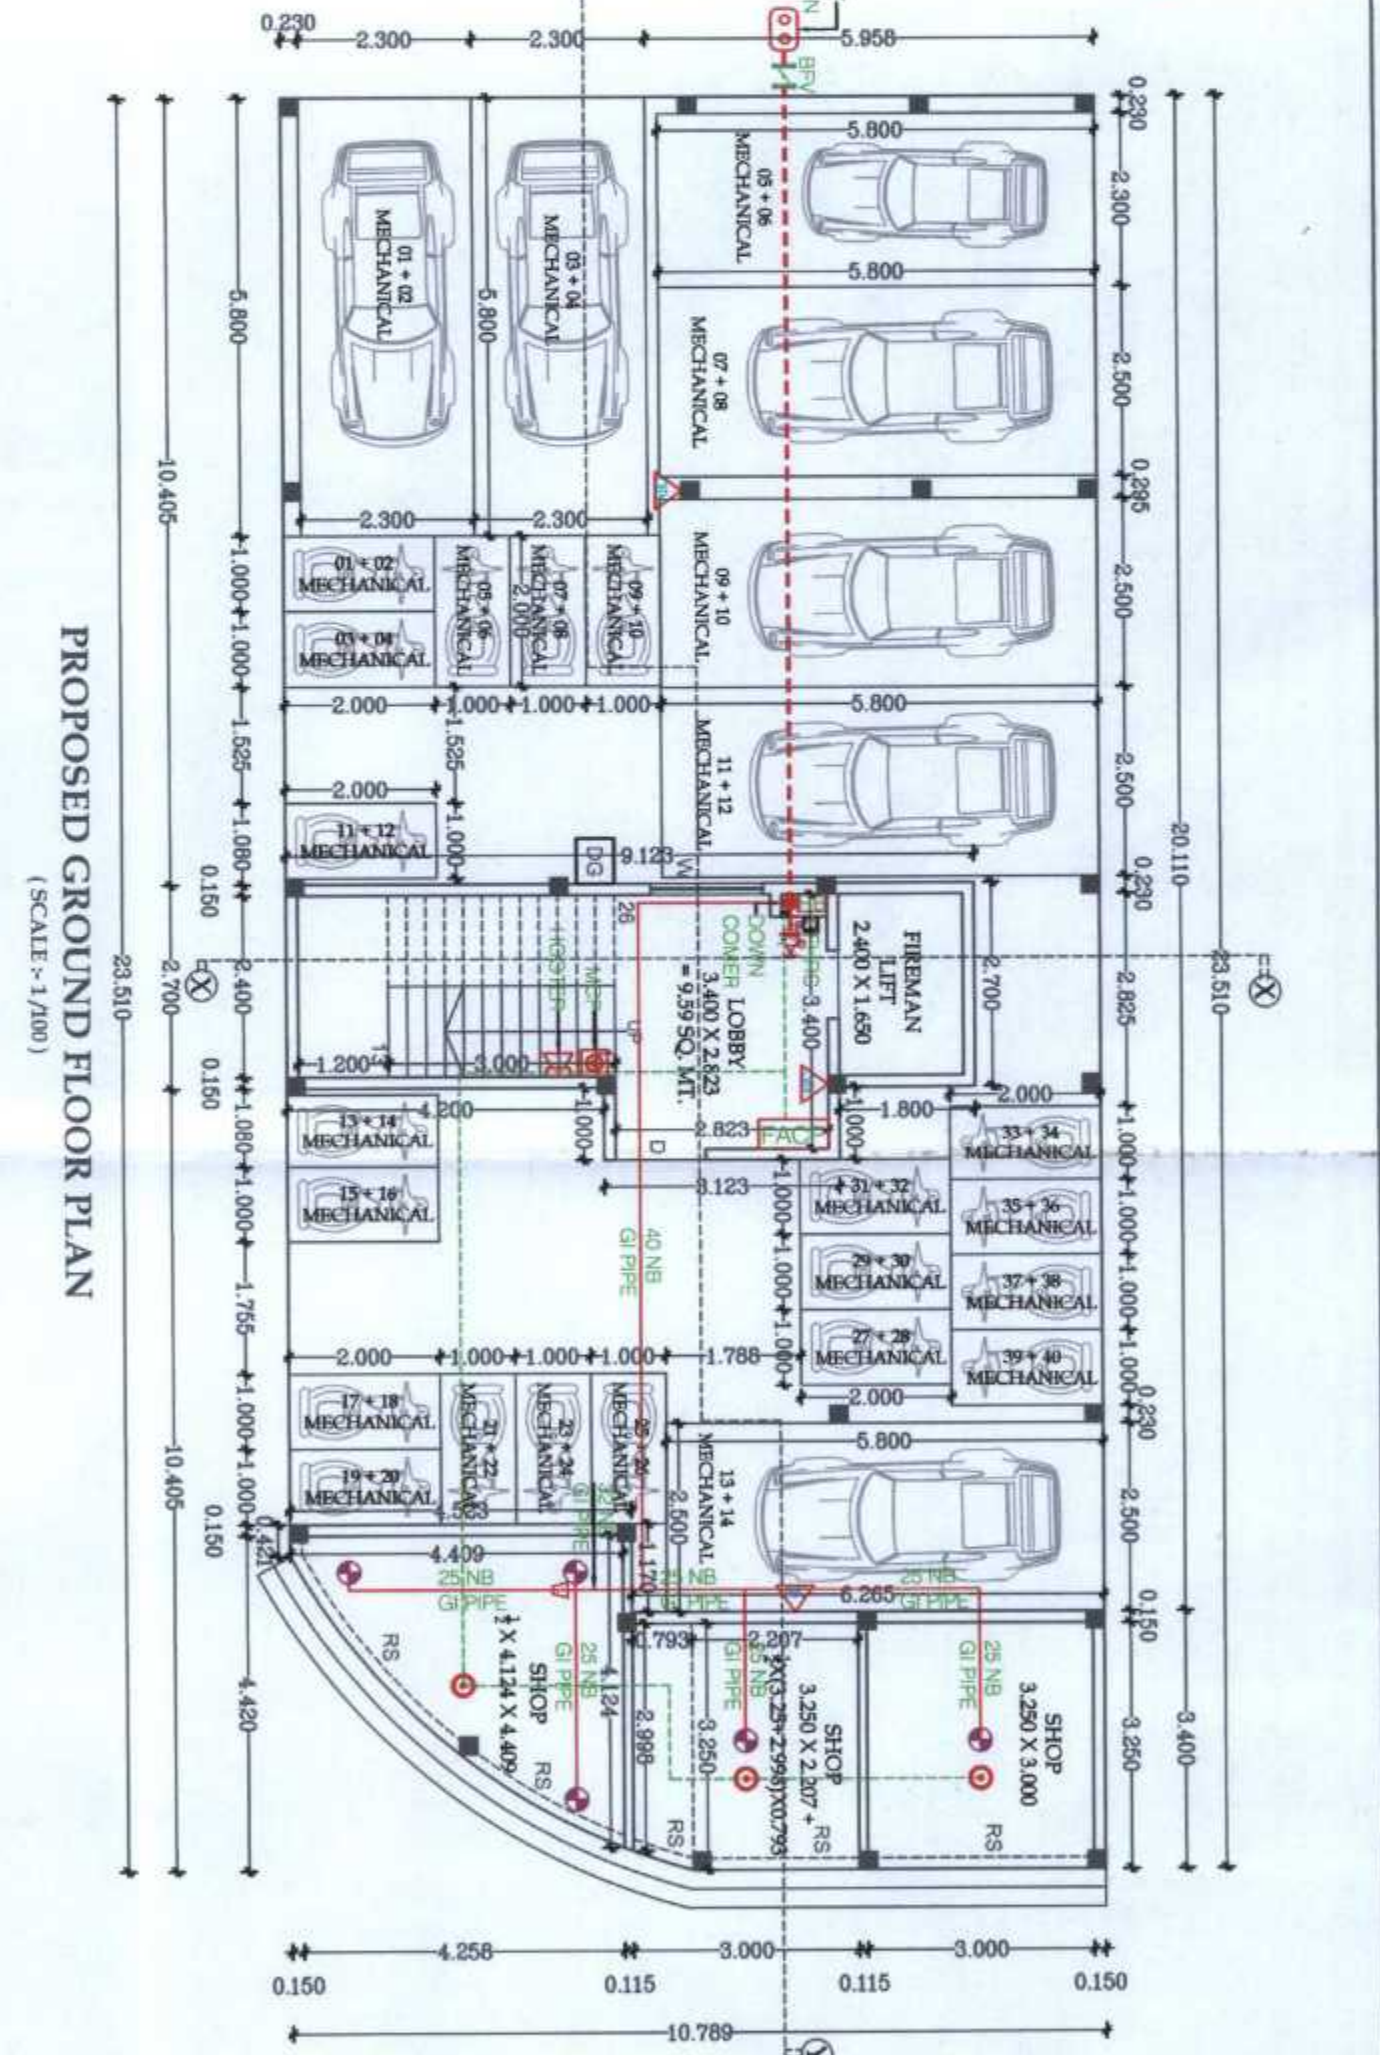









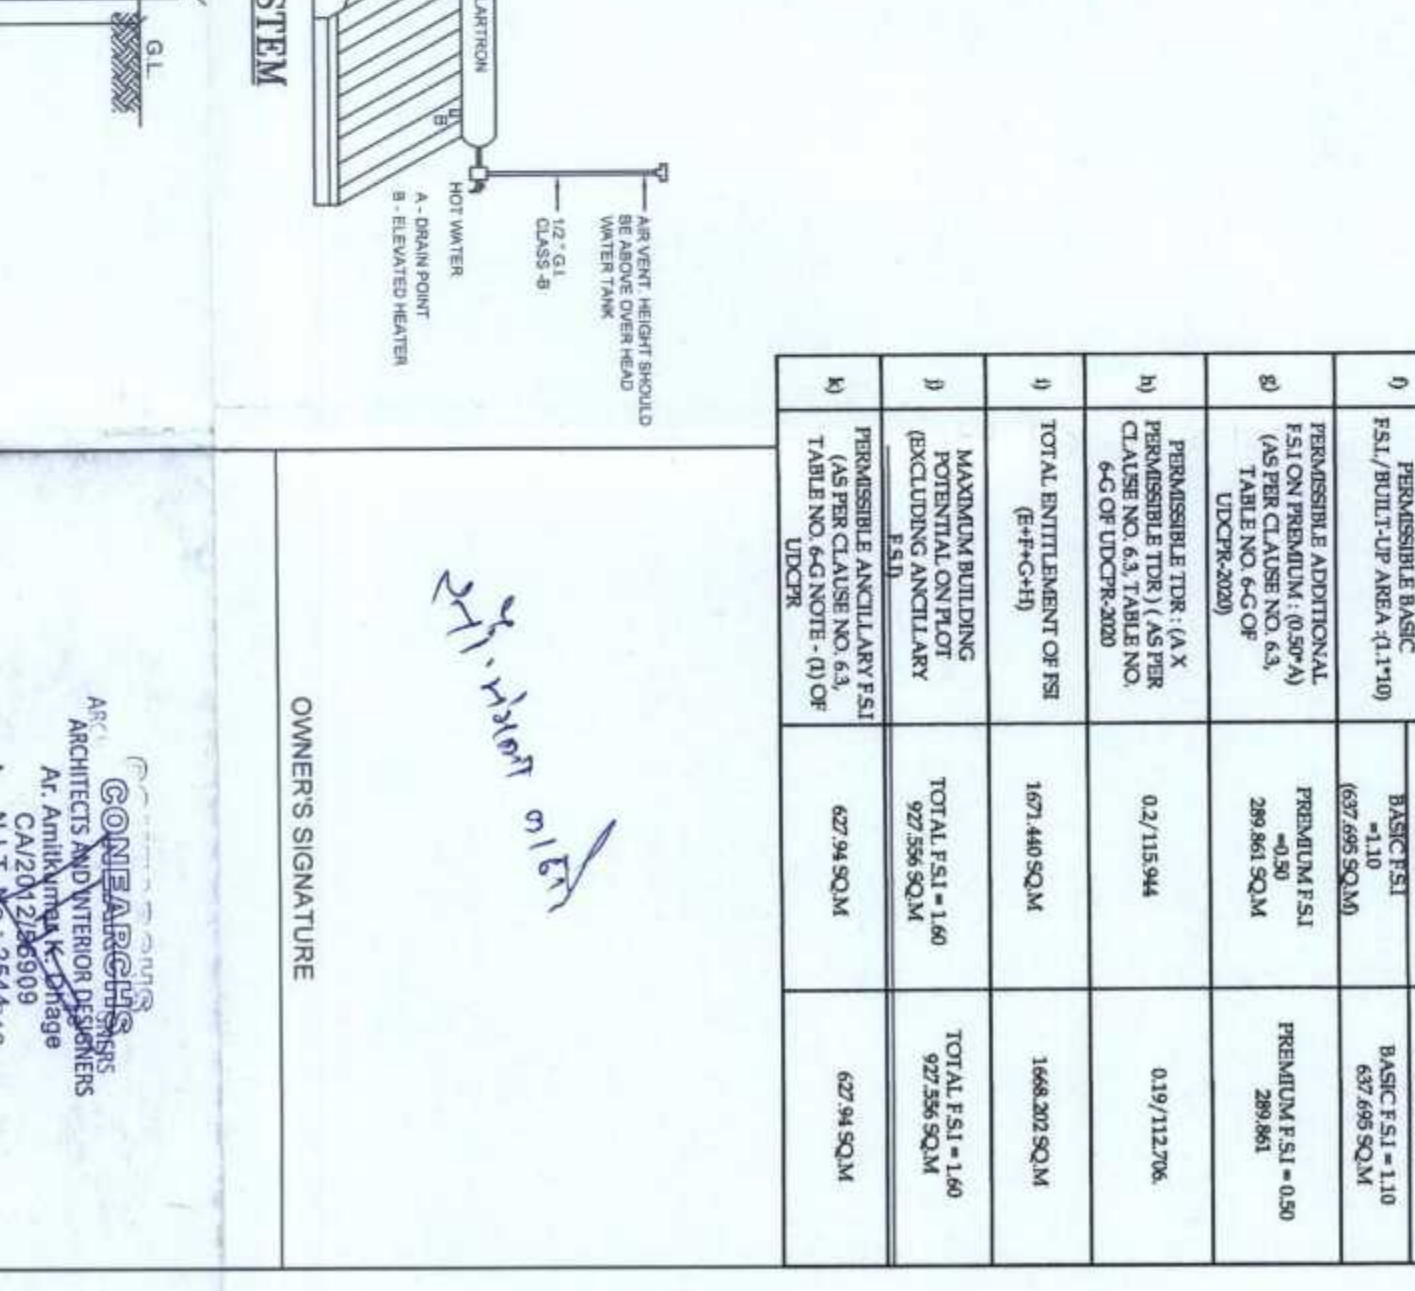

PS ENGINEERING SERVICES PVT. LTD.

A-368, Opp. Aashu Mangla Kanyasala, Purbapadma Apartment, Kirti Town, Dhanamangal, Nagpur-440 010
 Mo. No. 7890020165 E-Mail: psengr@rediffmail.com
 LICENCE NO. MFL-AND-55 (Detection System)
 LICENCE NO. MFL-AND-24 (Passive System)

ARCHITECT

DATE: 13/04/2022
SCALE: 1/200