

WING - A & B

EACH BUILDING NO. OF TENEMENT (EWS) - 325 NOS.

04 MAY 2023
 Approved subject to condition mentions in this office
 I.O.A. letter no. EE/BP/PMAY/ARAHAD/ 363 /2023
 DATE 04/05/2023 & Final C.C. to be issued.
 Ex. Engr/Bldg Permis/Off Cell/ PMAY/ MHADA

PROJECT : - PROPOSED CONSTRUCTION OF
 RESIDENTIAL EWS -325, HOUSING
 SCHEME FOR AHP - PPP MODEL PMAY
 (PRADHAN MANTRI AWAS YOJANA)
 SCHEME KH. NO. :- 190,
 MOUZA :- BHOKARA, TAH. :- NAGPUR
 (RURAL) DIST. :- NAGPUR.

NOTE - ALL DIMENSIONS AREA IN METER



Certificate of area :-

Certificated that the land under reference was surveyed by
 surveyor on dt. 10/07/2022 and the dimensions of sides etc of land stated
 on plan area as measured on site and the area so worked out tallies with
 the area stated in document of ownership / T.P. Scheme Records / Land
 Records Department / City Survey Records

Ar. Alok Lunia
 14, Pendse Layout,
 CHATRAPATI NAGAR,
 Sec-10, CA-95/25348

Signature
 (Name of Architect/Licensed Engineer/Supervisor)

I / We undersigned hereby confirm that I / We would abide by lay-out sanctioned by
 Building plan sanctioned by Ex. Engineer / Building Permission / PMAY / MHADA /
 We would execute the structure as per sanctioned plans. Also I / We would execute
 the work under supervision of proper technical person so as to ensure the quality
 and safety at the work site.

M/S. - HAKIMI CONSTRUCTION PVT. LTD.
 MR. MANSOOR SAIFUDDIN DAMA

Signature
 (OWNER'S / P.A. HOLDER / DEVELOPER'S)

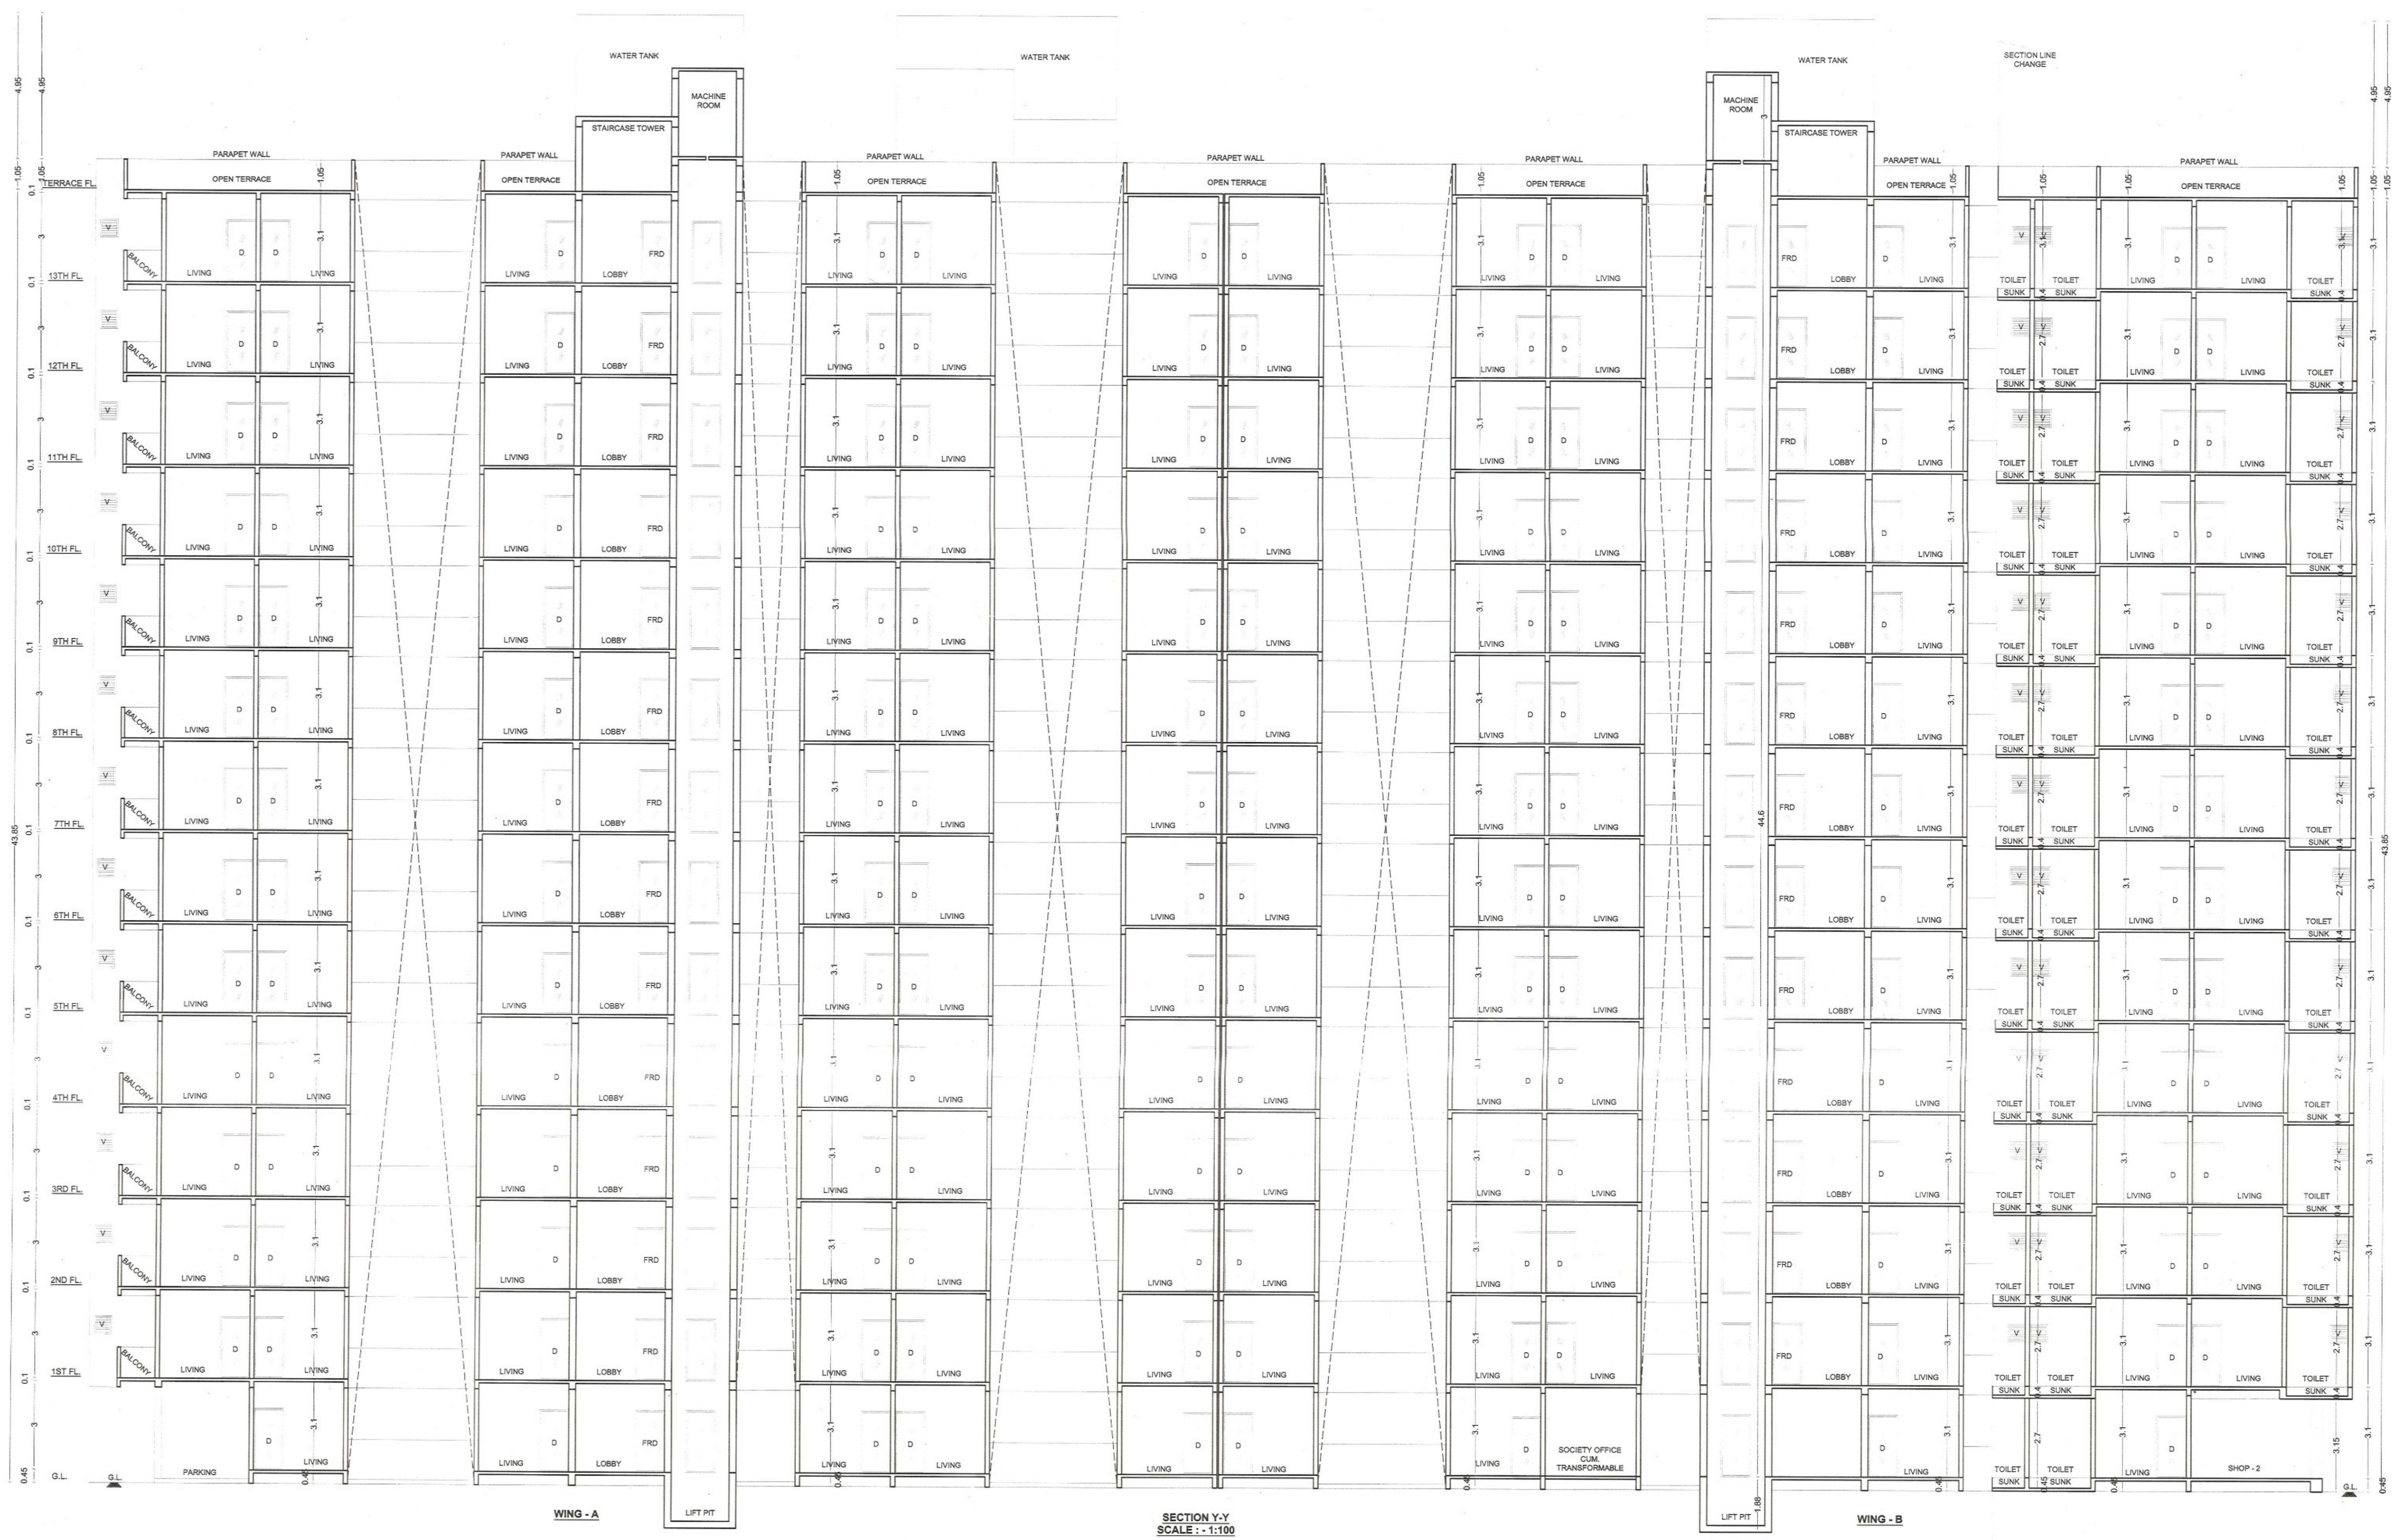
DEVELOPER

M/S. - HAKIMI CONSTRUCTION PVT. LTD.

ADDRESS :- SECOND FLOOR TANSEEM MANZIL, ITWARI NAGPUR 440002

ARCHITECT

Ar. ALOK LUNIA
 14, PENDSE LAYOUT,
 CHATRAPATI NAGAR SQ.
 WARDHA ROAD, NAGPUR - 15
 e-mail :- alok_lunia@rediffmail.com

SECTION Y-Y
SCALE : 1:100

WING - B

SECTION LINE
CHANGESECTION AT X-X
SCALE : 1:100
WING - A & B