


BLOCK NO.- 1 (BUILDING NO. - 1,2,3,4)
EACH BUILDING NO. OF TENEMENT (EWS) - 48 NOS.

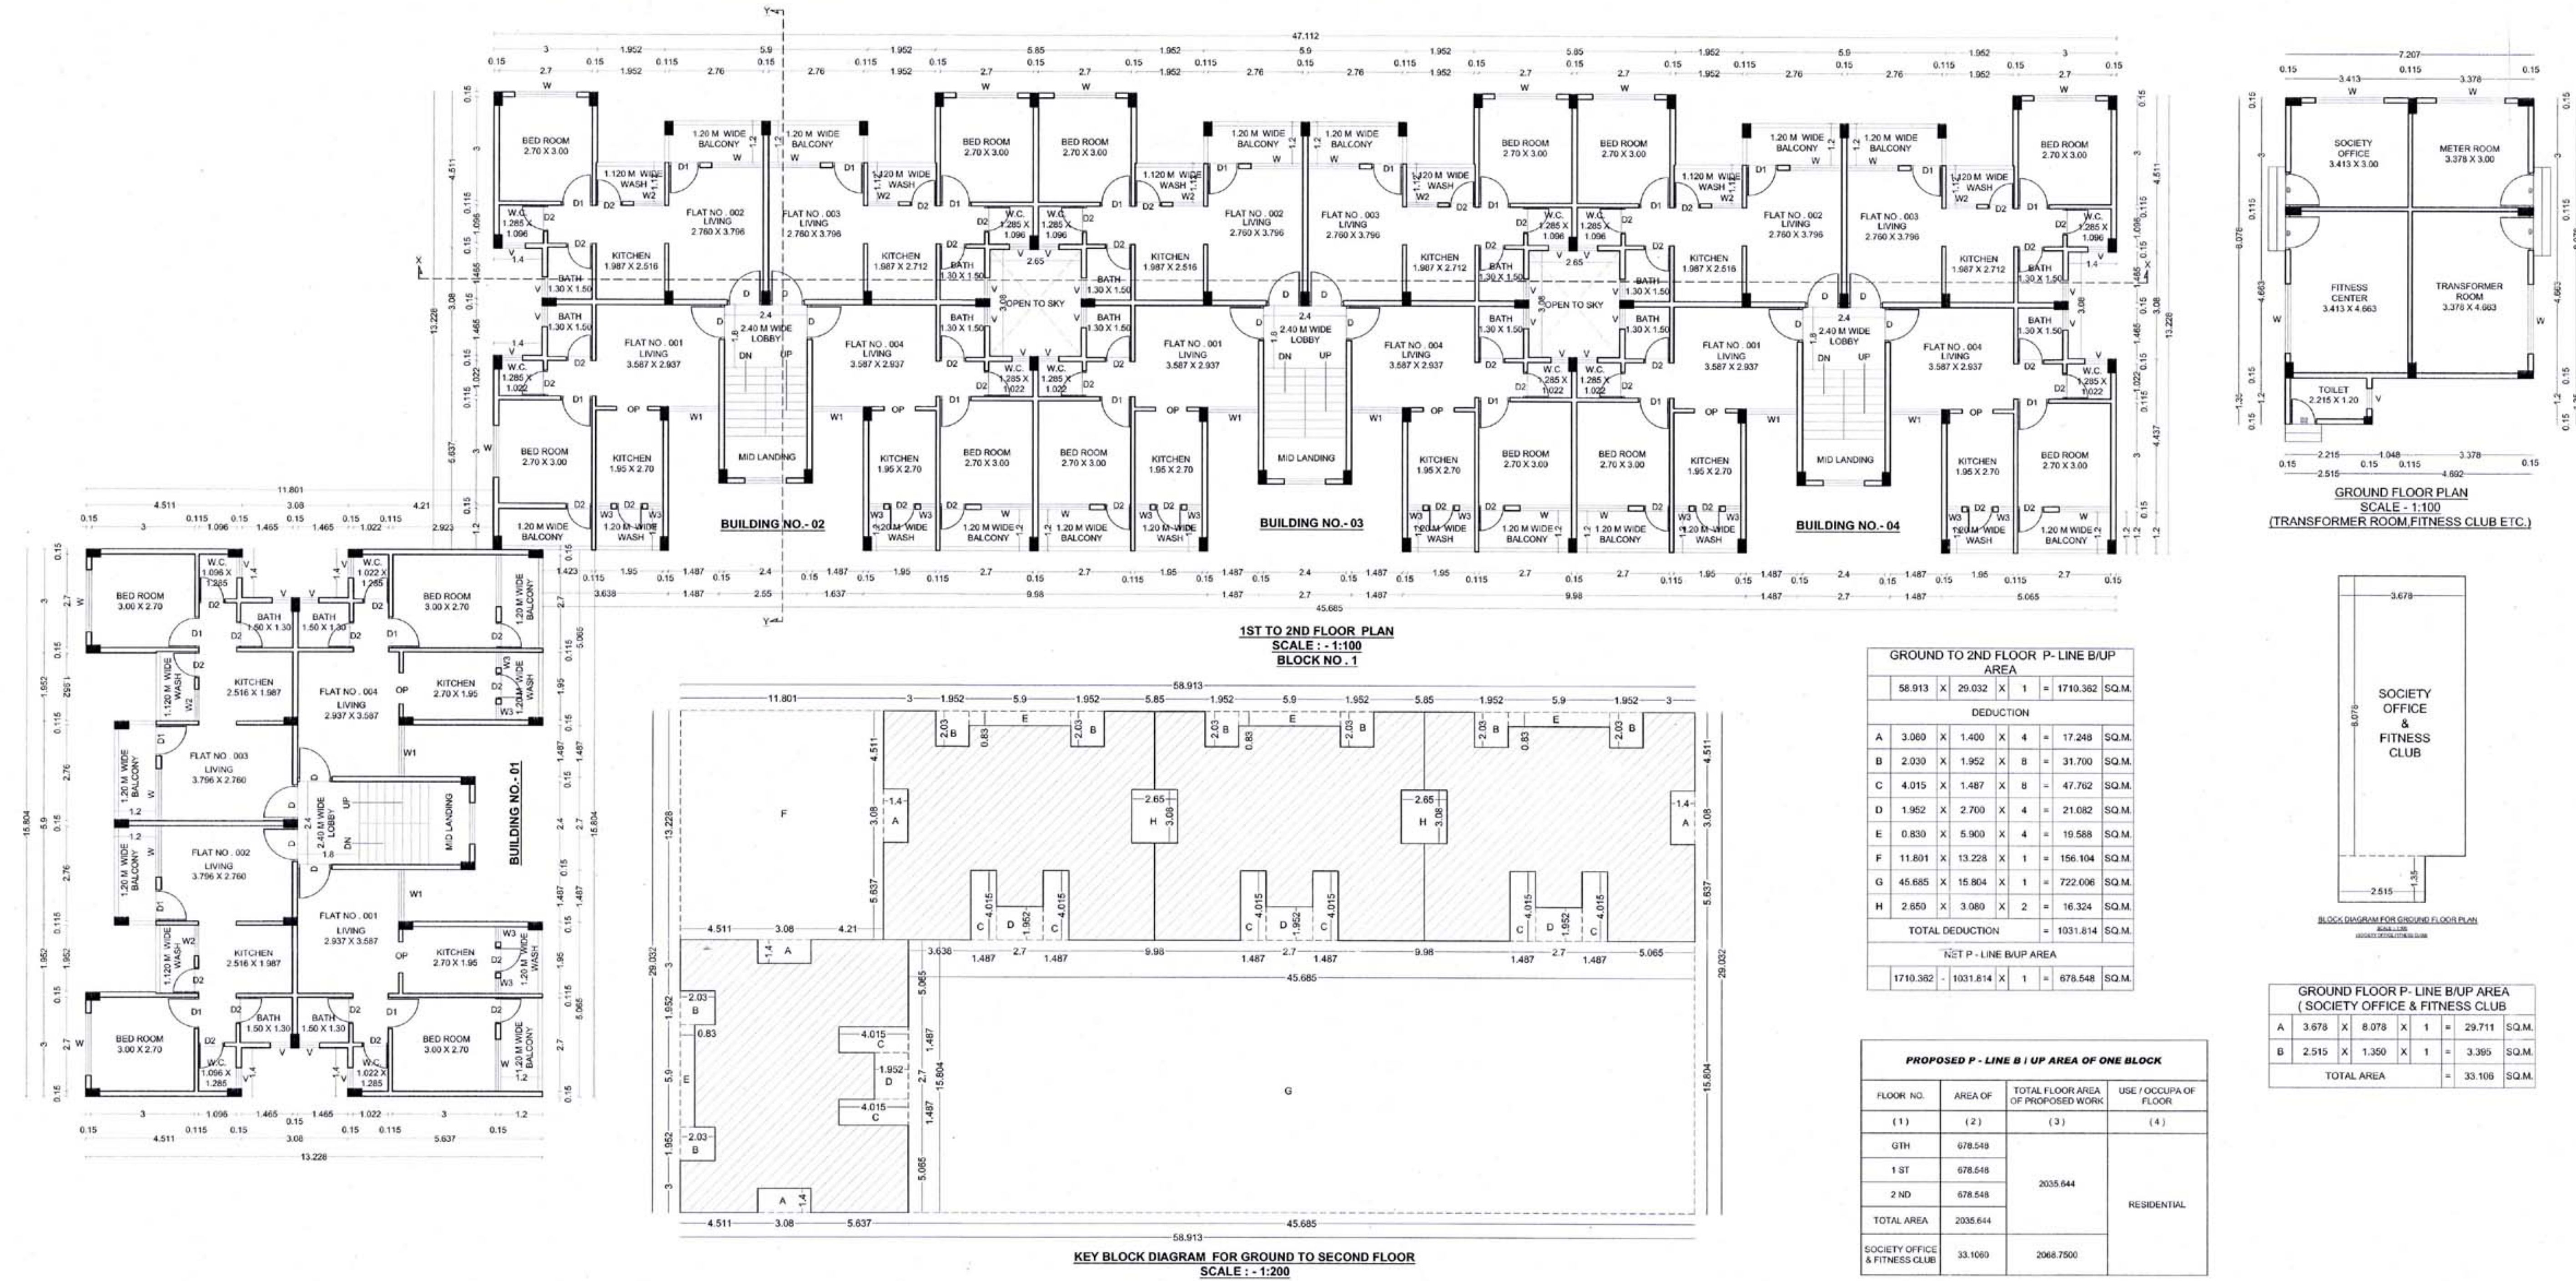

PROJECT : - PROPOSED CONSTRUCTION OF
RESIDENTIAL EWS - 371 HOUSING
SCHEME FOR AHP - PPP MODEL PMAY
(PRADHAN MANTRI AWAS YOJANA)
SCHEME KH. NO. :- 88/1, MOUZA :- KANHOLI ,
TAH. :- HINGANA , DIST. :- NAGPUR.

NOTE - ALL DIMENSIONS AREA IN METER

Certificate of area :-

Certified that the land under reference was surveyed by surveyor on dt. 19/01/2022 and the dimensions of sides etc of land stated on plan area as measured on site and the area so worked out tallies with the area stated in document of ownership / T.P. Scheme Records / Land Records Department / City Survey Records

(Signature)

Ar. Alok Lunia
14, Pendse Layout,
Chhatrapati Nagar,
Reg. No: CA/99/25349

Signature
(Name of Architect/Licensed Engineer/Supervisor)

I / We undersigned hereby confirm that I / We would abide by lay-out sanctioned by Building plan sanctioned by Ex. Engineer / Building Permission / PMAY / MHADA / We would execute the structure as per sanctioned plans. Also / We would execute the work under supervision of proper technical person so as to ensure the quality and safety at the work site

M/S. - SUKHKARTA DEVELOPERS
MR. - SATISH VASANTRAO CHIDDARWAR

29 JUN 2022
Approved subject to condition mentions in this office
I.O.A letter no. EE/BP/PMAY/MHADA/346/2022
DATE 29/6/2022 & Plinth C.C. to be issued.

Ex. Engr/Bldg Permission Cell PMAY/A
MHADA

Signature
(OWNER'S / P.A. HOLDER / DEVELOPER'S)

DEVELOPER

M/S. - SUKHKARTA DEVELOPERS
C/O DR. SATISH CHIDDARWAR, MEDICARE HOSPITAL CAMPUS, NEAT
SHIVAJI CHOWK, PUSAD, TAH. :- PUSAD, DIST. :- YAWATMAL,
MAHARASHTRA :- 445204

ARCHITECT

Ar. ALOK LUNIA
14, PENDSE LAYOUT,
CHHATRAPATI NAGAR SQ,
WARDHIA ROAD, NAGPUR - 15
e-mail - alok_lunia@rediffmail.com

SR.NO.	DESCRIPTION	SIZE	REMARK
1	D	1.00 X 2.10 M	MOUL / FLUSH DOOR WITH FRAME
2	D1	0.90 X 2.10 M	MOUL / FLUSH DOOR WITH FRAME
3	D2	0.75 X 2.10 M	MOUL / FLUSH DOOR WITH FRAME
4	W	1.50 X 1.50 M	ALUMINIUM OPERABLE WINDOWS
5	W1	1.48 X 1.50 M	ALUMINIUM OPERABLE WINDOWS
6	W2	0.900 X 1.00 M	ALUMINIUM OPERABLE WINDOWS
7	W3	0.450 X 1.00 M	ALUMINIUM OPERABLE WINDOWS
8	V	0.60 X 0.60 M	VENTILATOR

