
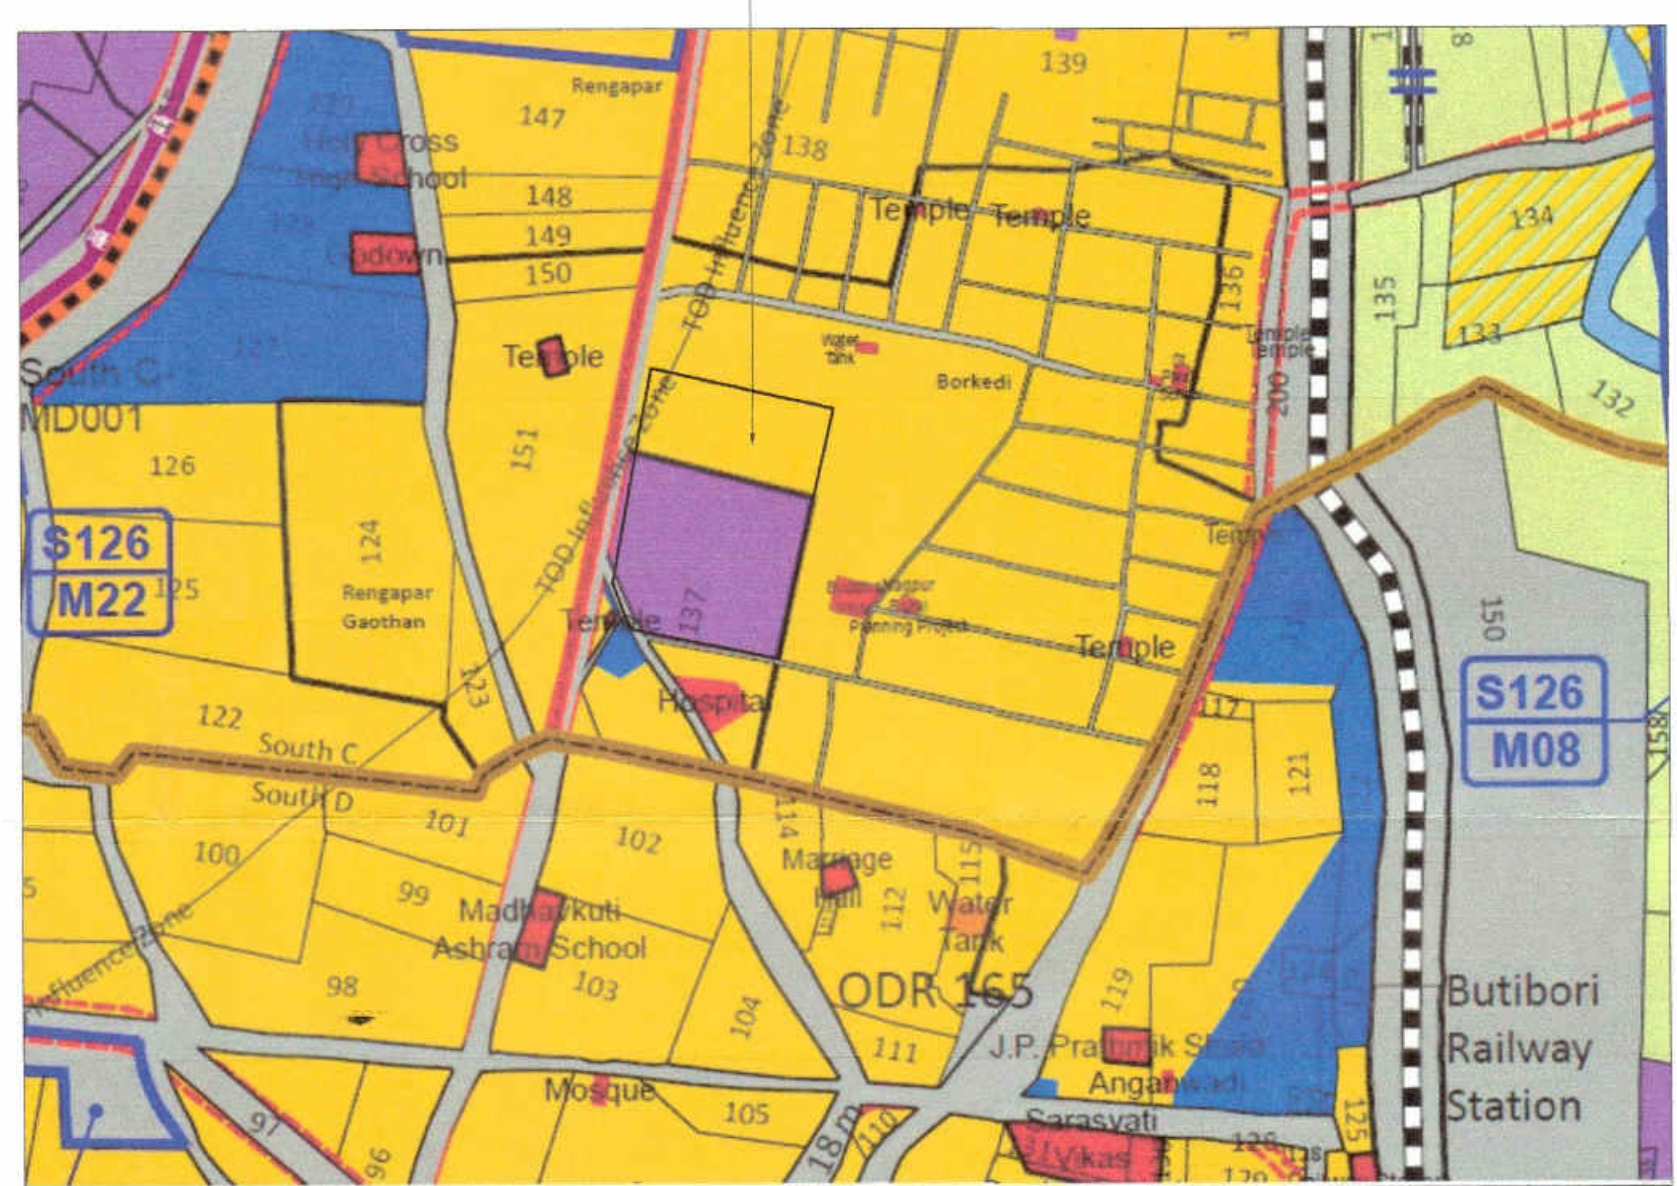
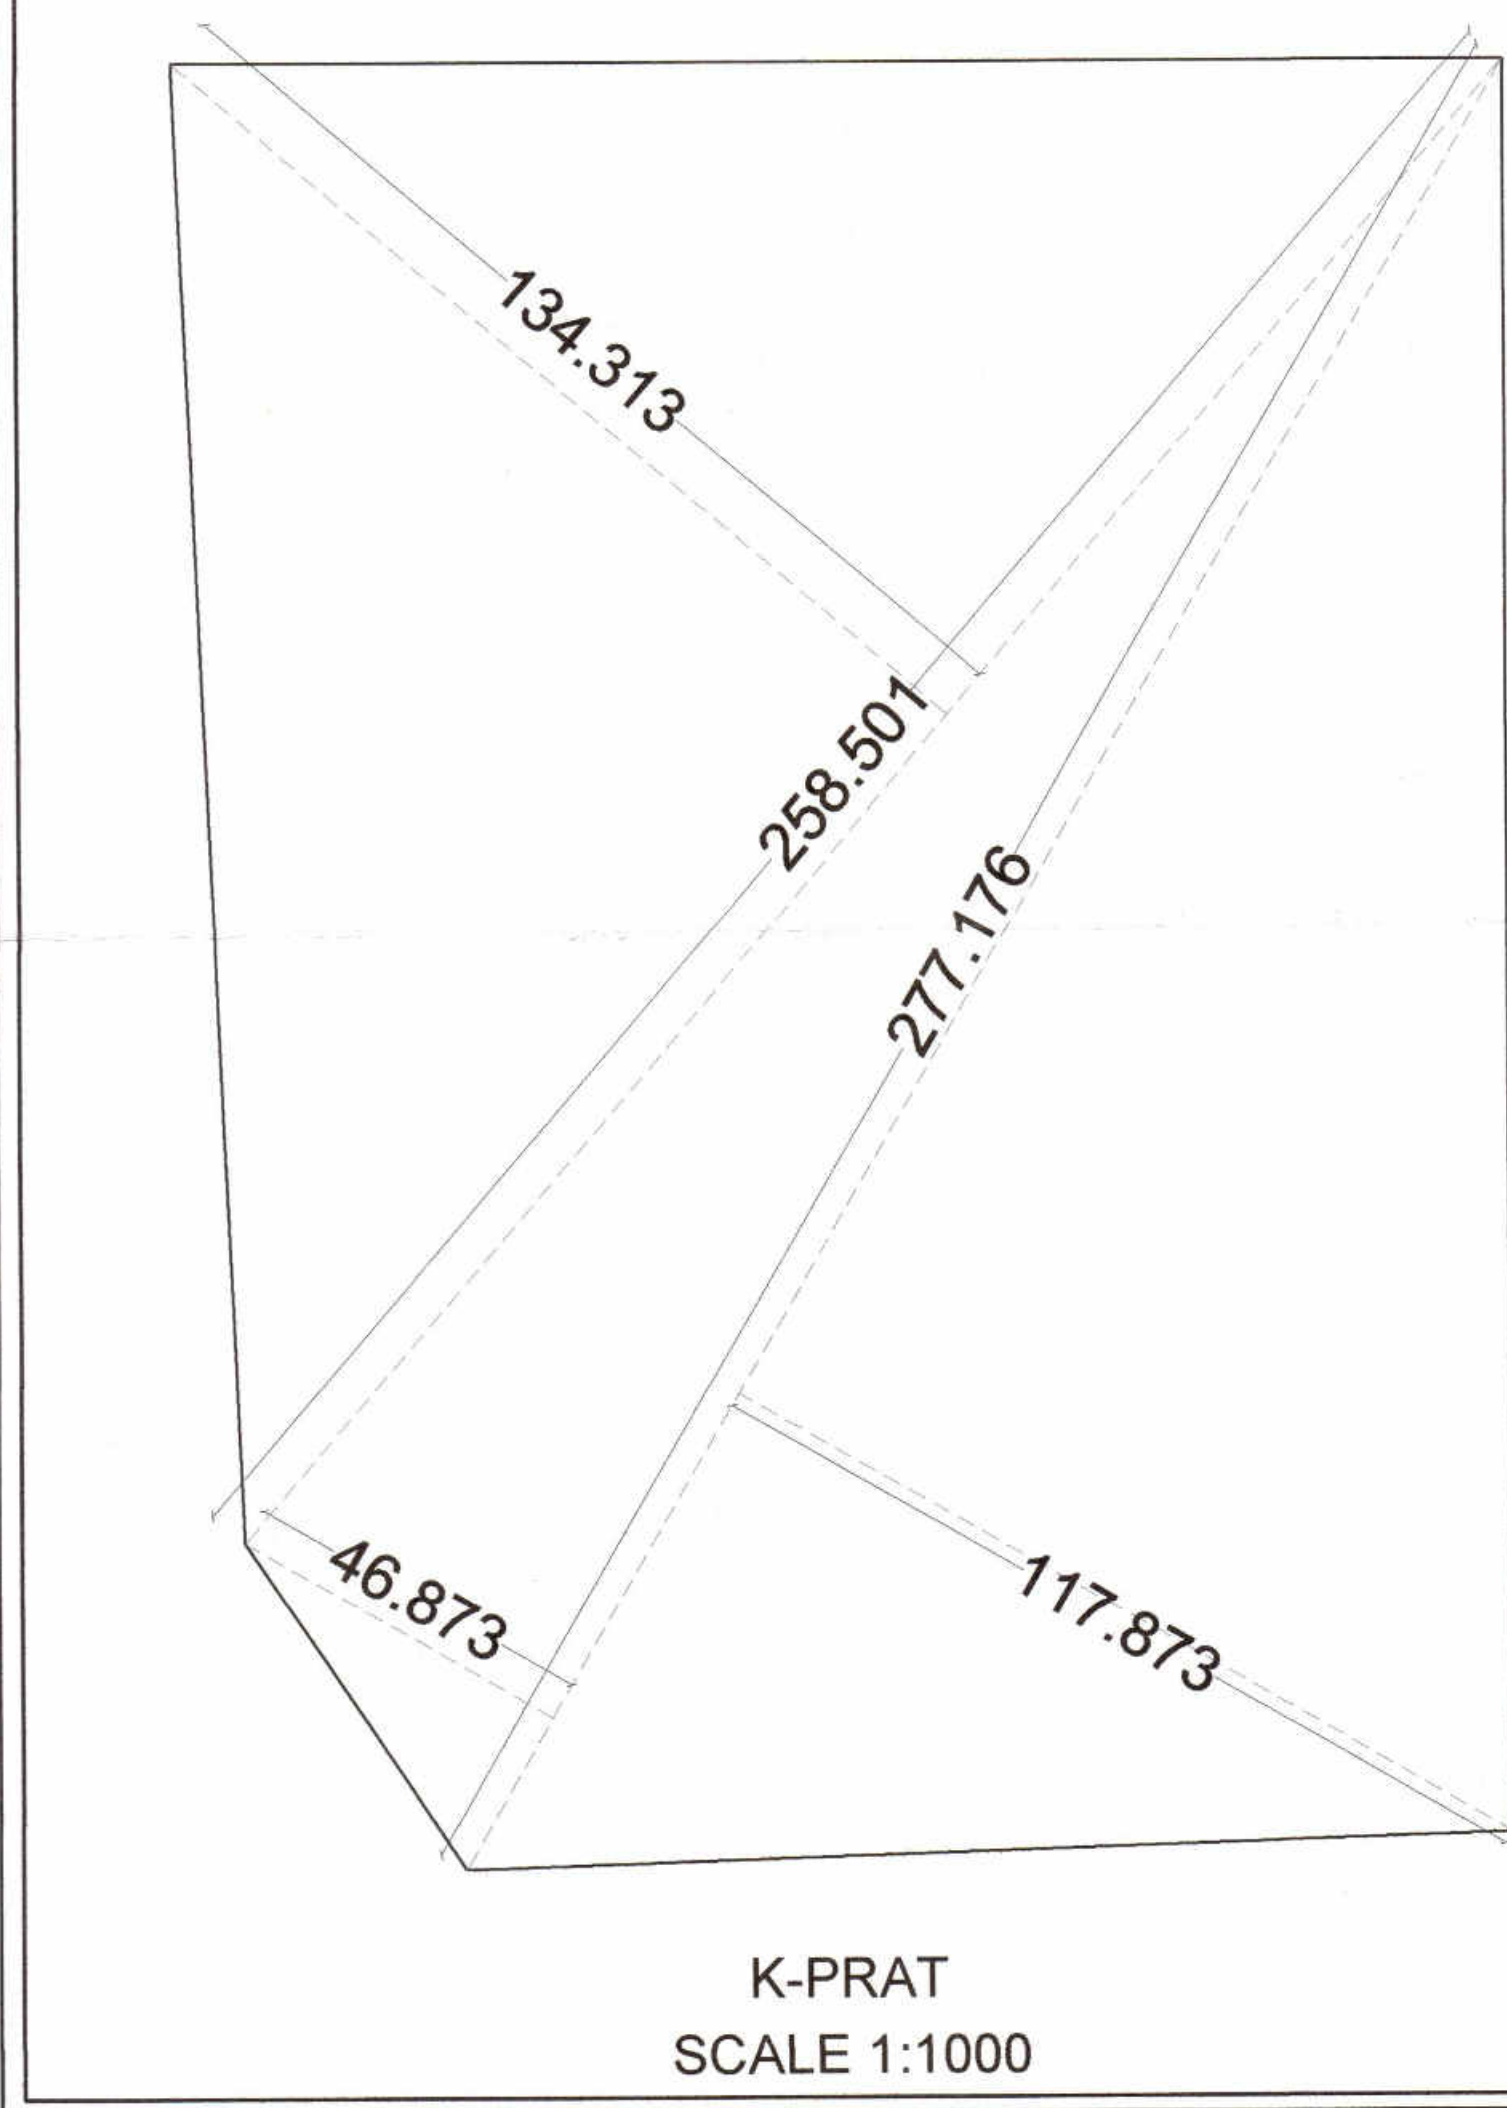


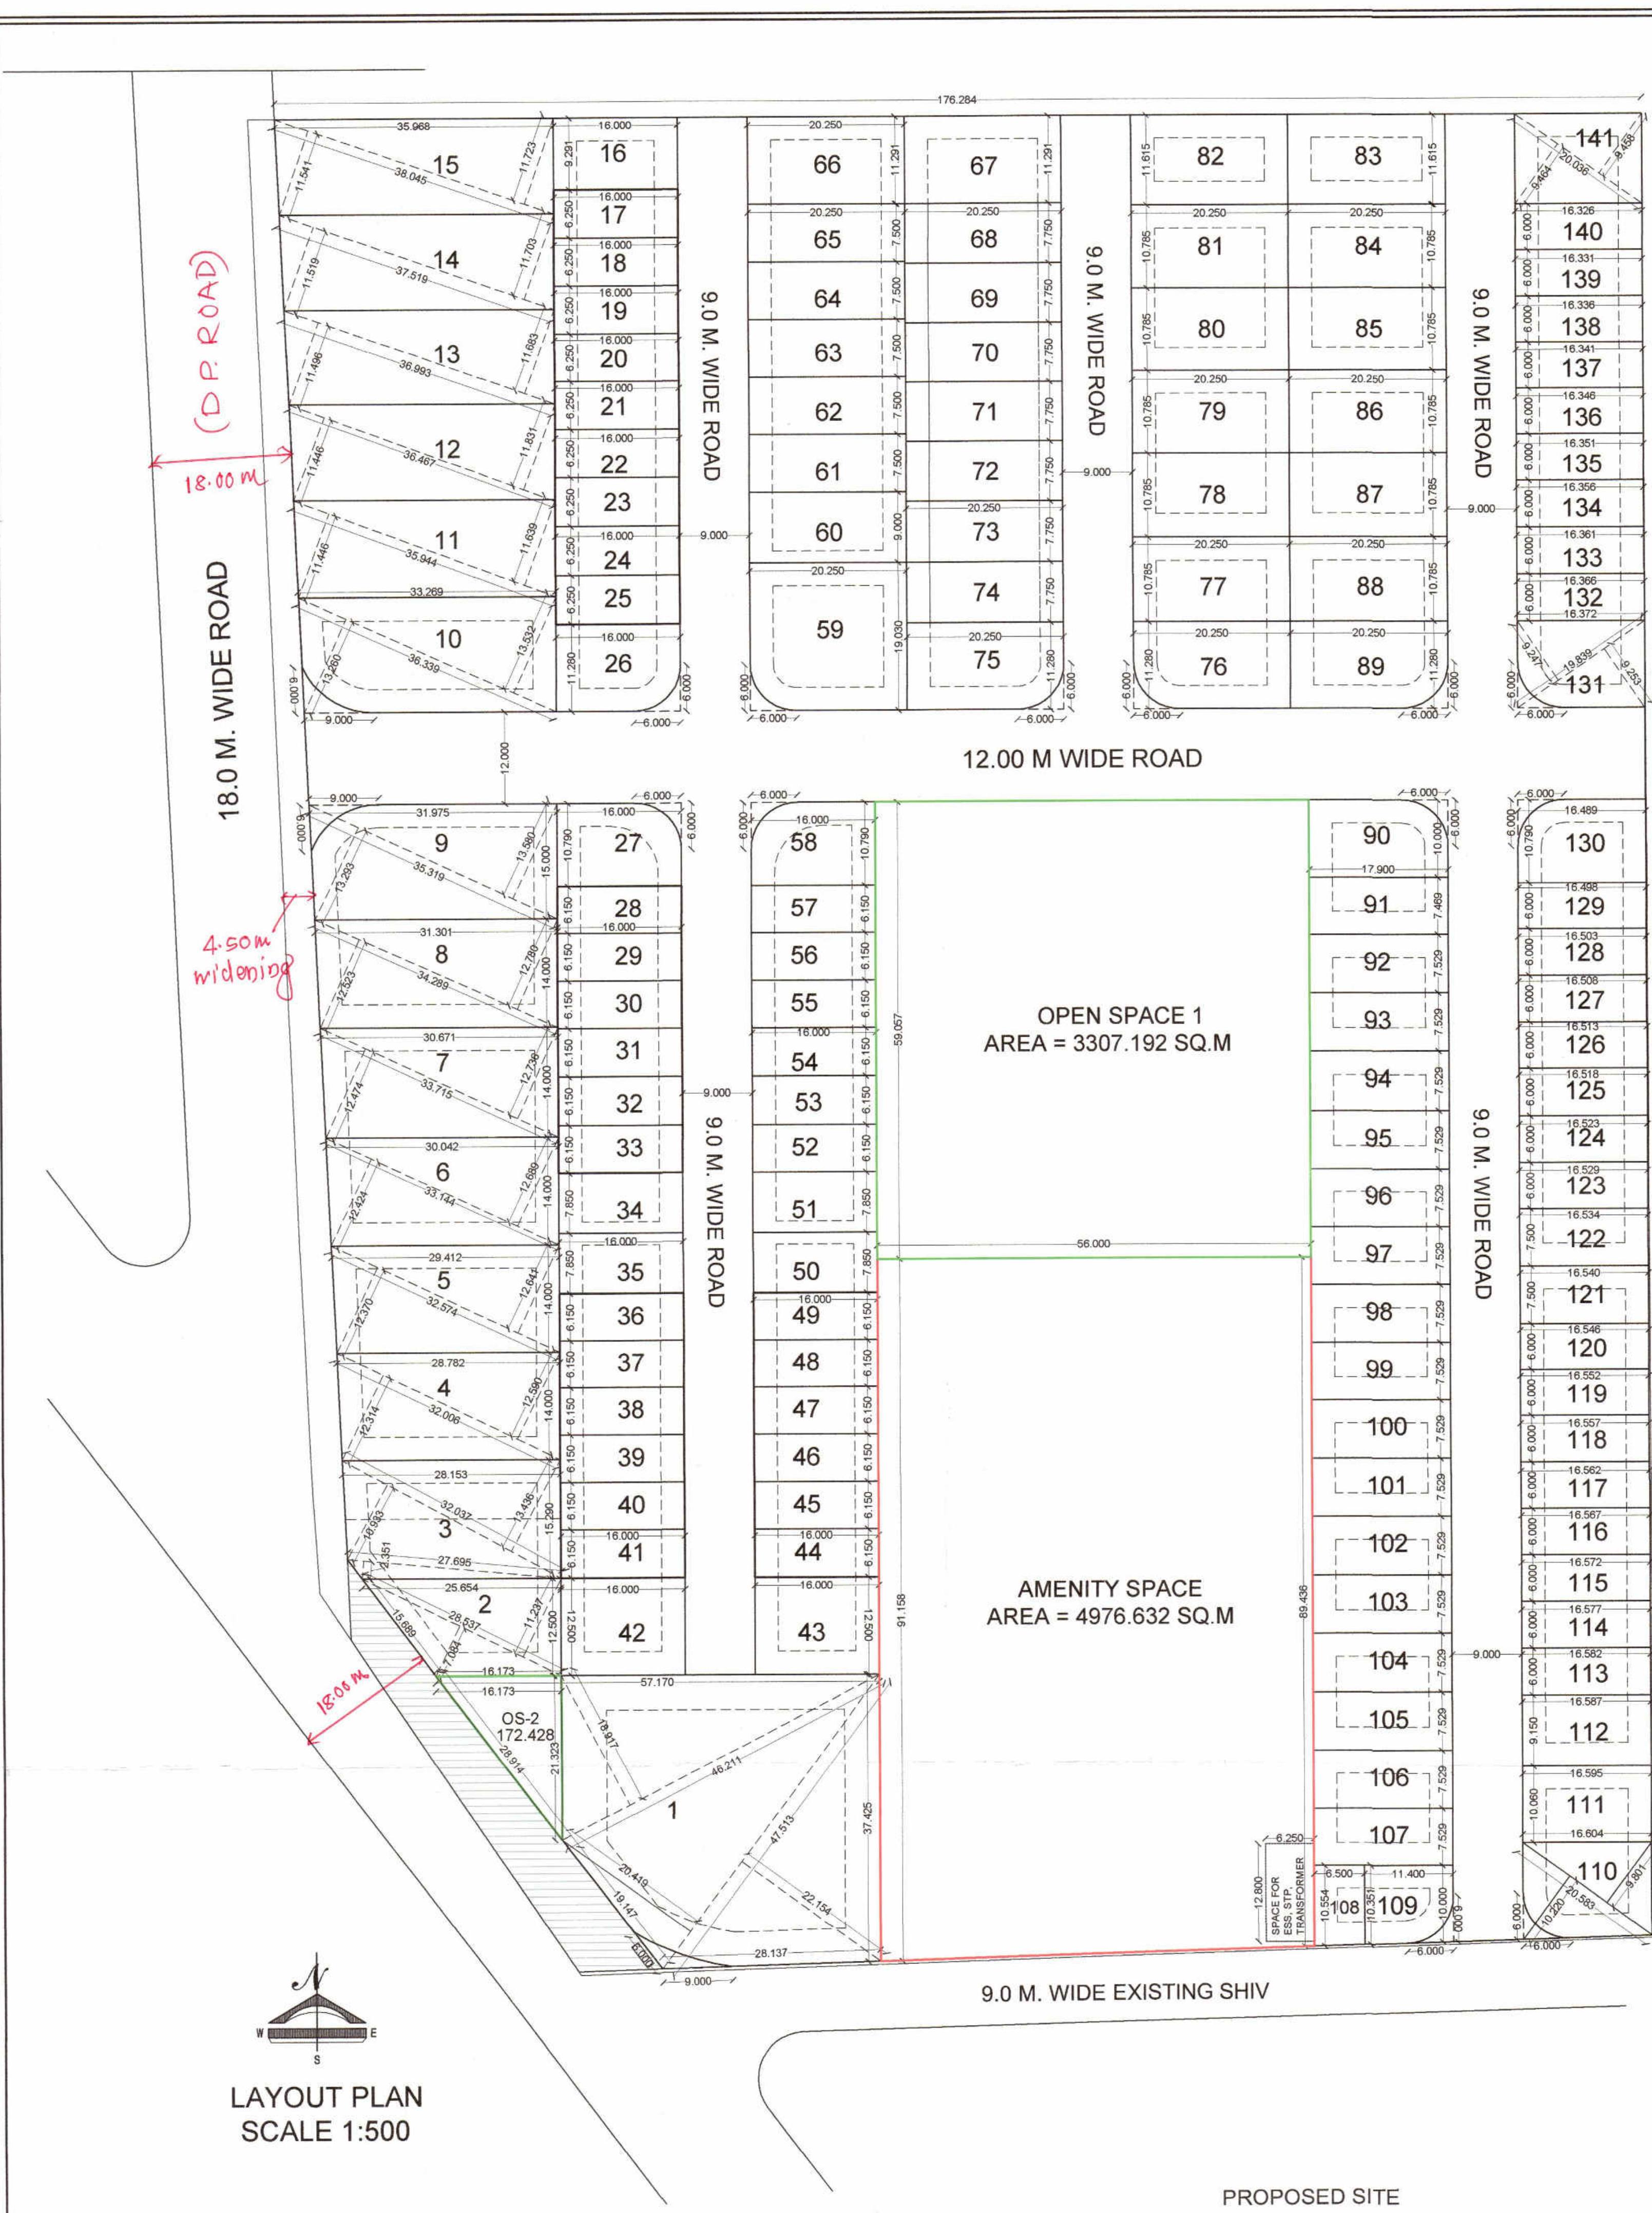

K-PRAT AREA CALCULATION				
0.5	x	258.501	x	134.313
0.5	x	277.176	x	46.873
0.5	x	277.176	x	117.873
TOTAL				40191.841

PLOT NO	DIMENSIONS				ROUNDING AREA OF ROAD	REMAINING PLOT AREA	NOS OF PLOTS	NET PLOT AREA	PRIORITARY FACTOR	BUILT UP AREA ON PRO-RATA BASIS 1.e	TOTAL BUILT UP AREA ON PRO-RATA BASIS 1.e	FRONT ROAD WIDTH	BASIC FSI	PERMISSIBLE BUILT UP AREA ON BASIC FSI		
	a	b	c	d												
1	0.5	x	47.513	x	22.154	526.302	1448.463	15.849	1432.614	1	1432.614	2.400	3438.273	3438.273	1.1	3782.100
	0.5	x	47.513	x	20.419	485.084	261.413	0.000	261.413	1	261.413	2.400	627.932	627.932	1.1	690.131
2	0.5	x	28.537	x	13.237	160.135	422.910	0.000	422.910	1	422.910	2.400	1014.985	1014.985	1.1	1116.483
	0.5	x	28.537	x	7.084	101.078	398.539	0.000	398.539	1	398.539	2.400	956.493	956.493	1.1	1052.142
3	0.5	x	27.695	x	2.351	32.555	407.419	0.000	407.419	1	407.419	2.400	977.806	977.806	1.1	1075.587
	0.5	x	32.037	x	10.993	175.130	416.173	0.000	416.173	1	416.173	2.400	998.814	998.814	1.1	1098.666
4	0.5	x	32.037	x	12.590	201.478	424.978	0.000	424.978	1	424.978	2.400	1019.946	1019.946	1.1	1121.941
	0.5	x	32.037	x	12.590	201.478	433.807	0.000	433.807	1	433.807	2.400	1041.137	1041.137	1.1	1145.251
5	0.5	x	35.319	x	13.293	234.748	474.564	14.735	459.829	1	459.829	2.400	1103.589	1103.589	1.1	1213.948
	0.5	x	35.319	x	13.293	234.748	486.797	14.597	472.200	1	472.200	2.400	1133.281	1133.281	1.1	1246.609
6	0.5	x	35.319	x	13.293	234.748	414.884	0.000	414.884	1	414.884	2.400	995.721	995.721	1.1	1095.293
	0.5	x	35.319	x	13.293	234.748	424.421	0.000	424.421	1	424.421	2.400	1018.611	1018.611	1.1	1120.472
7	0.5	x	35.319	x	13.293	234.748	428.730	0.000	428.730	1	428.730	2.400	1028.953	1028.953	1.1	1131.848
	0.5	x	35.319	x	13.293	234.748	435.633	0.000	435.633	1	435.633	2.400	1045.519	1045.519	1.1	1150.071
8	0.5	x	35.319	x	13.293	234.748	442.539	0.000	442.539	1	442.539	2.400	1062.095	1062.095	1.1	1168.304
	0.5	x	35.319	x	13.293	234.748	448.656	0.000	448.656	1	448.656	2.400	1078.609	1078.609	1.1	1184.537
9	0.5	x	35.319	x	13.293	234.748	454.773	0.000	454.773	1	454.773	2.400	1094.124	1094.124	1.1	1200.770
	0.5	x	35.319	x	13.293	234.748	460.890	0.000	460.890	1	460.890	2.400	1109.641	1109.641	1.1	1217.003
10	0.5	x	35.319	x	13.293	234.748	467.007	0.000	467.007	1	467.007	2.400	1125.158	1125.158	1.1	1233.236
	0.5	x	35.319	x	13.293	234.748	473.124	0.000	473.124	1	473.124	2.400	1140.675	1140.675	1.1	1249.469
11	0.5	x	35.319	x	13.293	234.748	479.241	0.000	479.241	1	479.241	2.400	1156.192	1156.192	1.1	1265.702
	0.5	x	35.319	x	13.293	234.748	485.358	0.000	485.358	1	485.358	2.400	1171.709	1171.709	1.1	1281.935
12	0.5	x	35.319	x	13.293	234.748	491.475	0.000	491.475	1	491.475	2.400	1187.226	1187.226	1.1	1298.168
	0.5	x	35.319	x	13.293	234.748	497.592	0.000	497.592	1	497.592	2.400	1202.513	1202.513	1.1	1314.401
13	0.5	x	35.319	x	13.293	234.748	503.709	0.000	503.709	1	503.709	2.400	1217.704	1217.704	1.1	1330.634
	0.5	x	35.319	x	13.293	234.748	509.826	0.000	509.826	1	509.826	2.400	1232.895	1232.895	1.1	1346.867
14	0.5	x	35.319	x	13.293	234.748	515.943	0.000	515.943	1	515.943	2.400	1248.086	1248.086	1.1	1363.100
	0.5	x	35.319	x	13.293	234.748	522.060	0.000	522.060	1	522.060	2.400	1263.277	1263.277	1.1	1379.333
15	0.5	x	35.319	x	13.293	234.748	528.177	0.000	528.177	1	528.177	2.400	1278.468	1278.468	1.1	1395.566
	0.5	x	35.319	x	13.293	234.748	534.294	0.000	534.294	1	534.294	2.400	1293.659	1293.659	1.1	1411.799
16	0.5	x	35.319	x	13.293	234.748	540.411	0.000	540.411	1	540.411	2.400	1308.850	1308.850	1.1	1428.032
	0.5	x	35.319	x	13.293	234.748	546.528	0.000	546.528	1	546.528	2.400	1324.041	1324.041	1.1	1444.265
17	0.5	x	35.319	x	13.293	234.748	552.645	0.000	552.645	1	552.645	2.400	1339.232	1339.232	1.1	1460.498
	0.5	x	35.319	x	13.293	234.748	558.762	0.000	558.762	1	558.762	2.400	1354.423	1354.423	1.1	1476.731
18	0.5	x	35.319	x	13.293	234.748	564.879	0.000	564.879	1	564.879	2.400	1369.614	1369.614	1.1	1492.964
	0.5	x	35.319	x	13.293	234.748	570.996	0.000	570.996	1	570.996	2.400	1384.805	1384.805	1.1	1509.197
19	0.5	x	35.319	x	13.293	234.748	577.113	0.000	577.113	1	577.113	2.400	1399.996	1399.996	1.1	1525.430
	0.5	x	35.319	x	13.293	234.748	583.230	0.000	583.230	1	583.230	2.400	1415.187	1415.187	1.1	1541.663
20	0.5	x	35.319	x	13.293	234.748	589.347	0.000	589.347	1	589.347	2.400	1430.378	1430.378	1.1	1557.896
	0.5	x	35.319	x	13.293	234.748	595.464	0.000	595.464	1	595.464	2.400	1445.569	1445.569	1.1	1574.129
21	0.5	x	35.319	x	13.293	234.748	601.581	0.000	601.581	1	601.581	2.400	1460.760	1460.760	1.1	1590.362
	0.5	x	35.319	x	13.293	234.748	607.698	0.000	607.698	1	607.698	2.400	1475.951	1475.951	1.1	1606.595
22	0.5	x	35.319	x	13.293	234.748	613.815	0.000	613.815	1	613.815	2.400	1491.142	1491.142	1.1	1622.828
	0.5	x	35.319	x	13.293	234.748	619.932	0.000	619.932	1	619.932	2.400	1506.333	1506.333	1.1	1639.061
23	0.5	x	35.319	x	13.293	234.748	626.049	0.000	626.049	1	626.049	2.400	1521.524	1521.524	1.1	1655.294
	0.5	x	35.319	x	13.293	234.748	632.166	0.000	632.166	1	632.166	2.400	1536.715	1536.715	1.1	1671.527
24	0.5	x	35.319	x	13.293	234.748	638.283	0.000	638.283	1	638.283	2.400	1551.906	1551.906	1.1	1687.760
	0.5	x	35.319	x	13.293	234.748	644.400	0.000	644.400	1	644.400	2.400	1567.097	1567.097	1.1	1703.993
25	0.5	x	35.319	x	13.293	234.748	650.517	0.000	650.517	1	650.517	2.400	1582.288	1582.288	1.1	1720.226
	0.5	x	35.319	x	13.293	234.748	656.634	0.000	656.634	1	656.634	2.400	1597.479	1597.479	1.1	1736.459
26	0.5	x	35.319	x	13.293	234.748	662.751	0.000	662.751	1	662.751	2.400	1612.670	1612.670	1.1	1752.692
	0.5	x	35.319	x	13.293	234.748	668.868	0.000	668.868	1	668.868	2.400	1627.861	1627.861	1.1	1768.925
27	0.5	x	35.319	x	13.293	234.748	674.985	0.000	674.985	1	674.985	2.400	1643.052	1643.052	1.1	1785.158
	0.5	x	35.319	x	13.293	234.748	681.102	0.000	681.102	1	681.102	2.400	1658.243	1658.243	1.1	1801.391
28	0.5	x	35.319	x	13.293	234.748	687.219	0.000	687.219	1	687.219	2.400	1673.434	1673.434	1.1	1817.624
	0.5	x	35.319	x	13.293	234.748	693.336	0.000	693.336	1	693.336	2.400	1688.625	1688.625	1.1	1833.857
29	0.5	x	35.319	x	13.293	234.748	699.453	0.000	699.453	1	699.453	2.400	1703.816	1703.816	1.1	1850.090
	0.5	x	35.319	x	13.293	234.748	705.570	0.000	705.570	1	705.570	2.400	1718.997	1718.997	1.1	1866.323
30	0.5	x	35.319	x	13.293	234.748	711.687	0.000	711.687	1	711.687	2.400	1734.188	1734.188	1.1	1882.556
	0.5	x	35.319	x	13.293	234.748	717.804	0.000	717.804	1	717.804	2.400	1749.379	1749.379	1.1	1898.789
31	0.5	x	35.319	x	13.293	234.748	723.921	0.000	723.921	1	723.921	2.400	1764.570	1764.570	1.1	1915.022
	0.5	x	35.319	x	13.293	234.748	730.038	0.000	730.038	1	730.038	2.400	1779.761	1779.761	1.1	1931.255
32	0.5	x	35.319	x	13.293	234.748	736.155	0.000	736.155	1	736.155	2.400	1794.952	1794.952	1.1	1947.488
	0.5	x	35.319	x	13.293	234.748	742.272	0.000	742.272	1	742.272	2.400	1810.143	1810.143	1.1	1963.721
33	0.5	x	35.319	x	13.293	234.748	748.389	0.000	748.389	1	748.389	2.400	1825.334	1825.334	1.1	1979.954
	0.5	x	35.319	x	13.293	234.748	754.506	0.000	754.506	1	754.506	2.400	1840.525	1840.525	1.1	1996.187
34	0.5	x	35.319	x	13.293	234.748	760.623	0.000	760.623	1	760.623	2.400	1855.716	1855.716	1.1	2012.420
	0.5	x	35.319	x	13.293											