



Fire Solution
Add:- 63, New Akash
Nagar, 2nd Floor
Behind Gajanan
Sahagruh, Manewada,
Nagpur-34
Mob. - 9423925643 /
8087776551

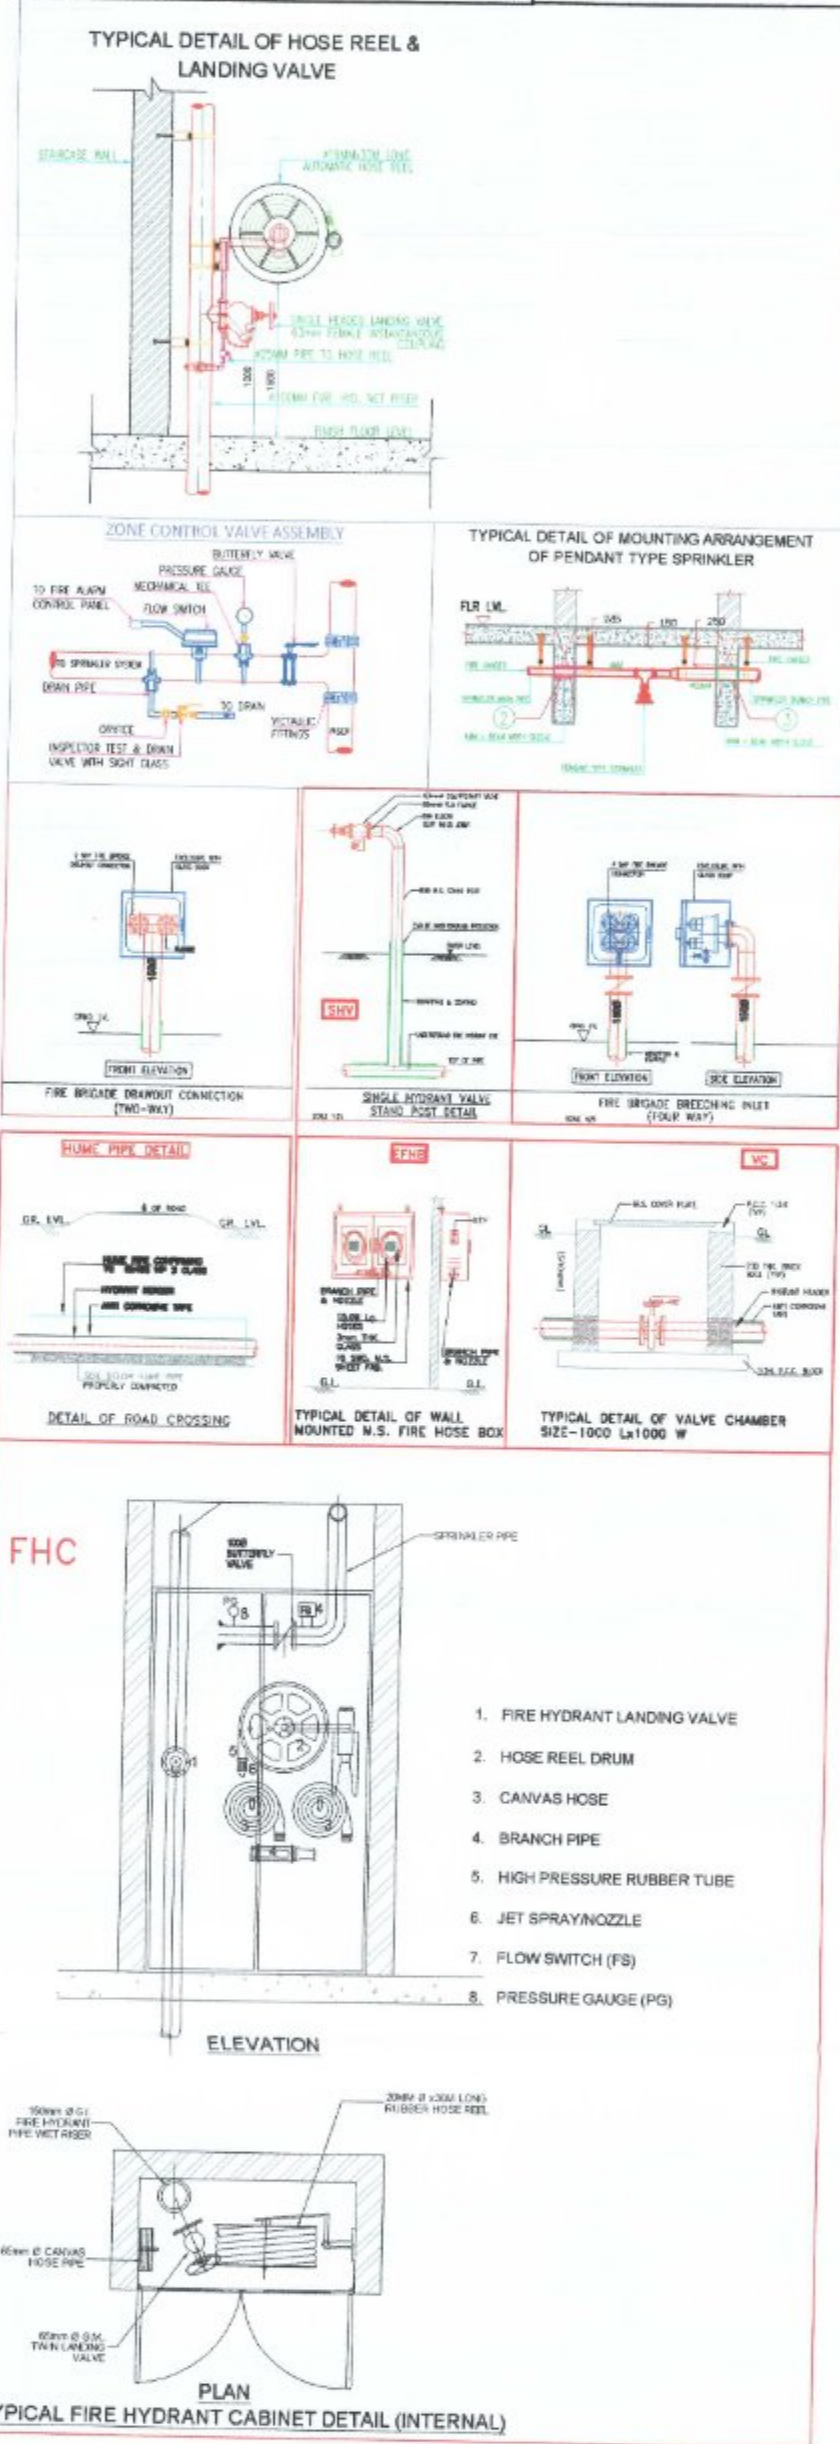

2 Nos Jockey Pump for Hydrant System of 180LPM
2 Nos Main Electric Hydrant Pump 2850LPM
1 No Diesel Engine Driven Pump of 2850LPM

PLANT ROOM

SIZE 17M(L) X 5M(W) X 2.4M(D)
CAPACITY=200 KL
U.G. FIRE WATER TANK

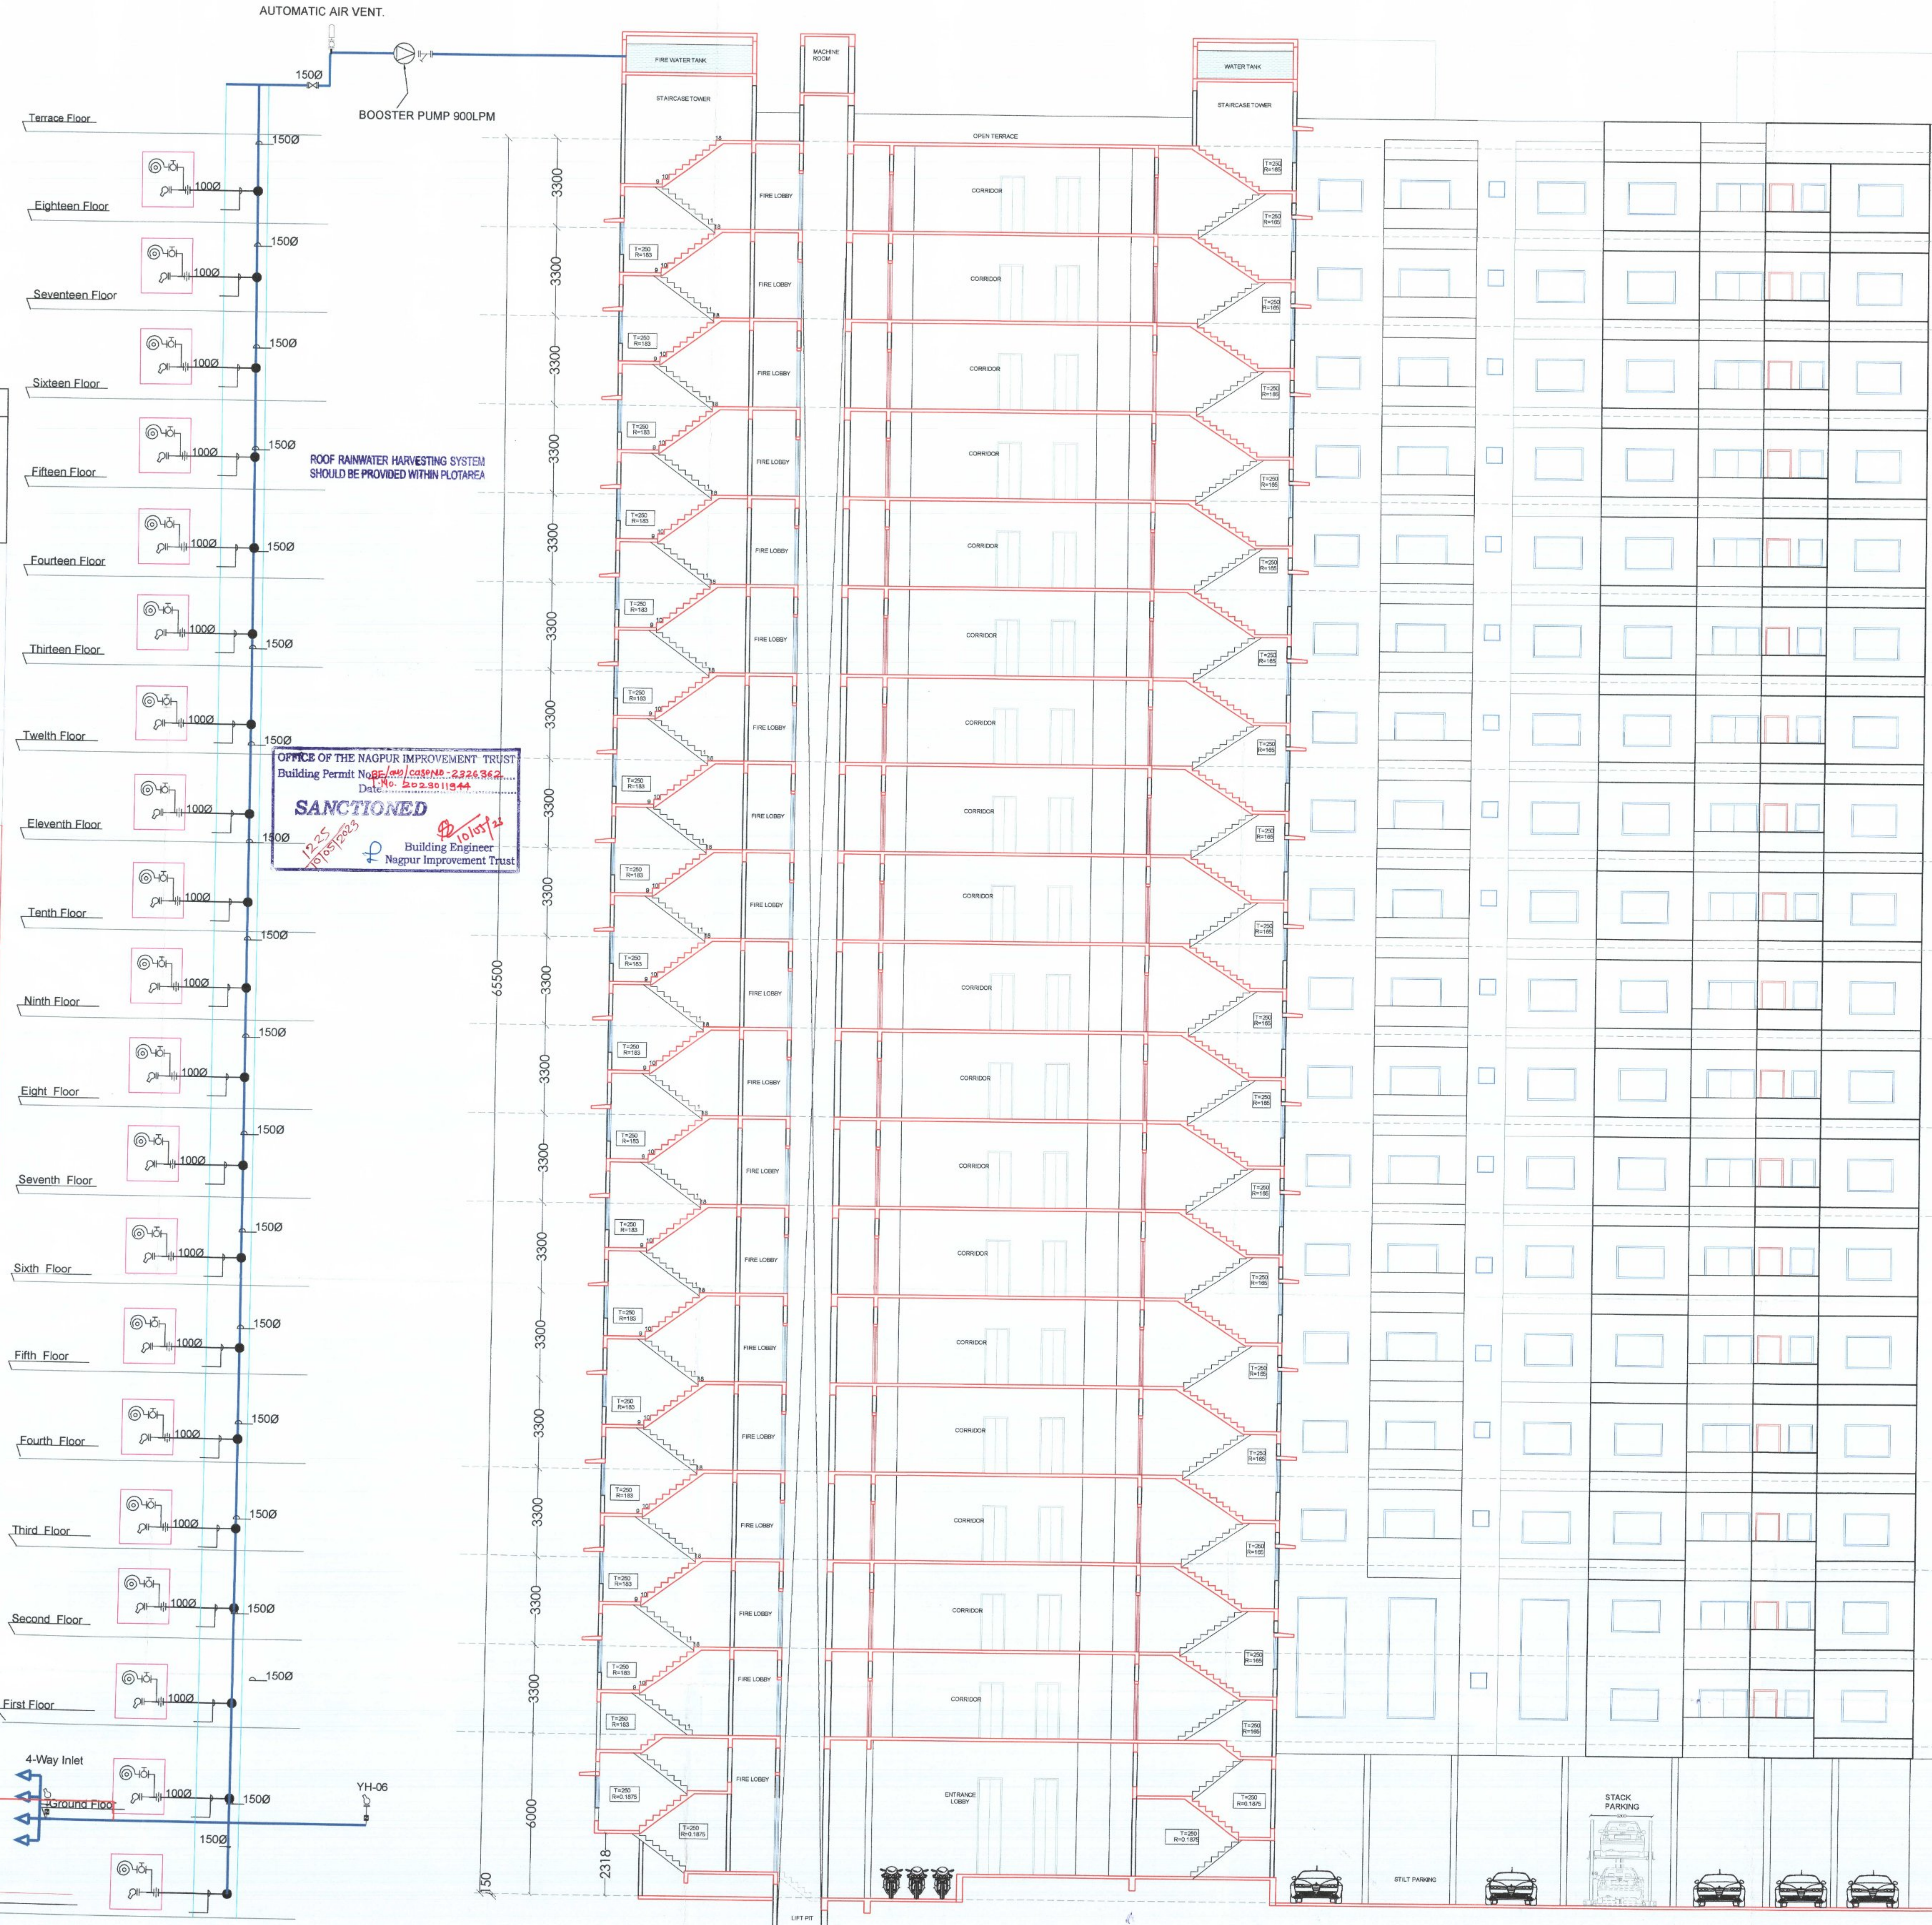

OFFICE OF THE CORPORATION
OF THE CITY OF NAGPUR.
(FIRE SERVICE)
No Objection Certificate hereby issued
by Fire Service Deptt. for the proposed
construction.
The scope of this approval is Restricted
to Fire Protection arrangements only.
Please See conditions mentioned
in No. 252, in N.G.C. Certificate
No. G.A. / 5218, J.P. dated 25/03/2023

SECTION B-B'
SCALE 1:100

By, Chief Fire Officer
Fire & Emergency Services
N.G.C., Nagpur

NIT
L.S. No. 2149
Serial No. 3112-2-25
Valid upto 31.12.2025

Notatatively Approve
For Fire N.O.C. Only
Building Engineer (North)
Nagpur Improvement Trust

PLAN SHOWING PROPOSED
CONSTRUCTION FOR MULTI
FAMILY RESIDENTIAL DWELLING
UNIT ON PLOT NO.01, H.H. NO. 209 PH
NO. 11, CITY SURVEY NO.376,
SHEET NO. 615, MOUZA-NARA, TAH-DIST
NAGPUR.
BELONGS TO:-
1) SHRI JAGDISH HARPALDAS MIHANI
2) SHRI SANJAY HARPALDAS MIHANI
3) SHRI SUNIL HARPALDAS MIHANI
4) SHRI ANIL KHANDAS NAGWANI

CODE	SIZE	QTY	UNIT	REMARKS
W1	1800 x 1200	100	2100	TV GLAZED WINDOW
W2	1200 x 1200	100	2100	TV GLAZED WINDOW
D	1800 x 2100	2100	2100	T.W. DOOR
D1	1200 x 2100	2100	2100	T.W. DOOR
D2	1200 x 2100	2100	2100	T.W. DOOR
SD	1800 x 2100	2100	2100	SLIDING DOOR
FD	1200 x 2100	2100	2100	FIRE DOOR

SUBMISSION DWG.

Plot Boundary shown in this
PROPOSED CONSTRUCTION SHOWN IN THIS
WORK TO BE DEMOLISHED SHOWN THIS
EXISTING WORK SHOWN IN THIS

DATE: 20-03-2023
CHECKED BY: [Signature]
Note - ALL DIMENSIONS ARE IN MM.

1) JAGDISH H. MIHANI
2) SANJAY H. MIHANI
3) SUNIL H. MIHANI
4) ANIL K. NAGWANI
P.O. B.

By, Chief Fire Officer
Fire & Emergency Services
N.G.C., Nagpur
Ar. LOKESH W. KADU
CA/2007/39381
NMC-402, NIT-2149
Signature: [Signature]
Ar. LOKESH W. KADU
Architect, Planning, Interior &
Design
Plot No. 11, H.H. No. 209, City Survey No. 376, Mouza-Nara, Tah-Dist Nagpur.
Mob. 9423925643 / 8087776551
Email: lokeshw@nagpurcity.org