

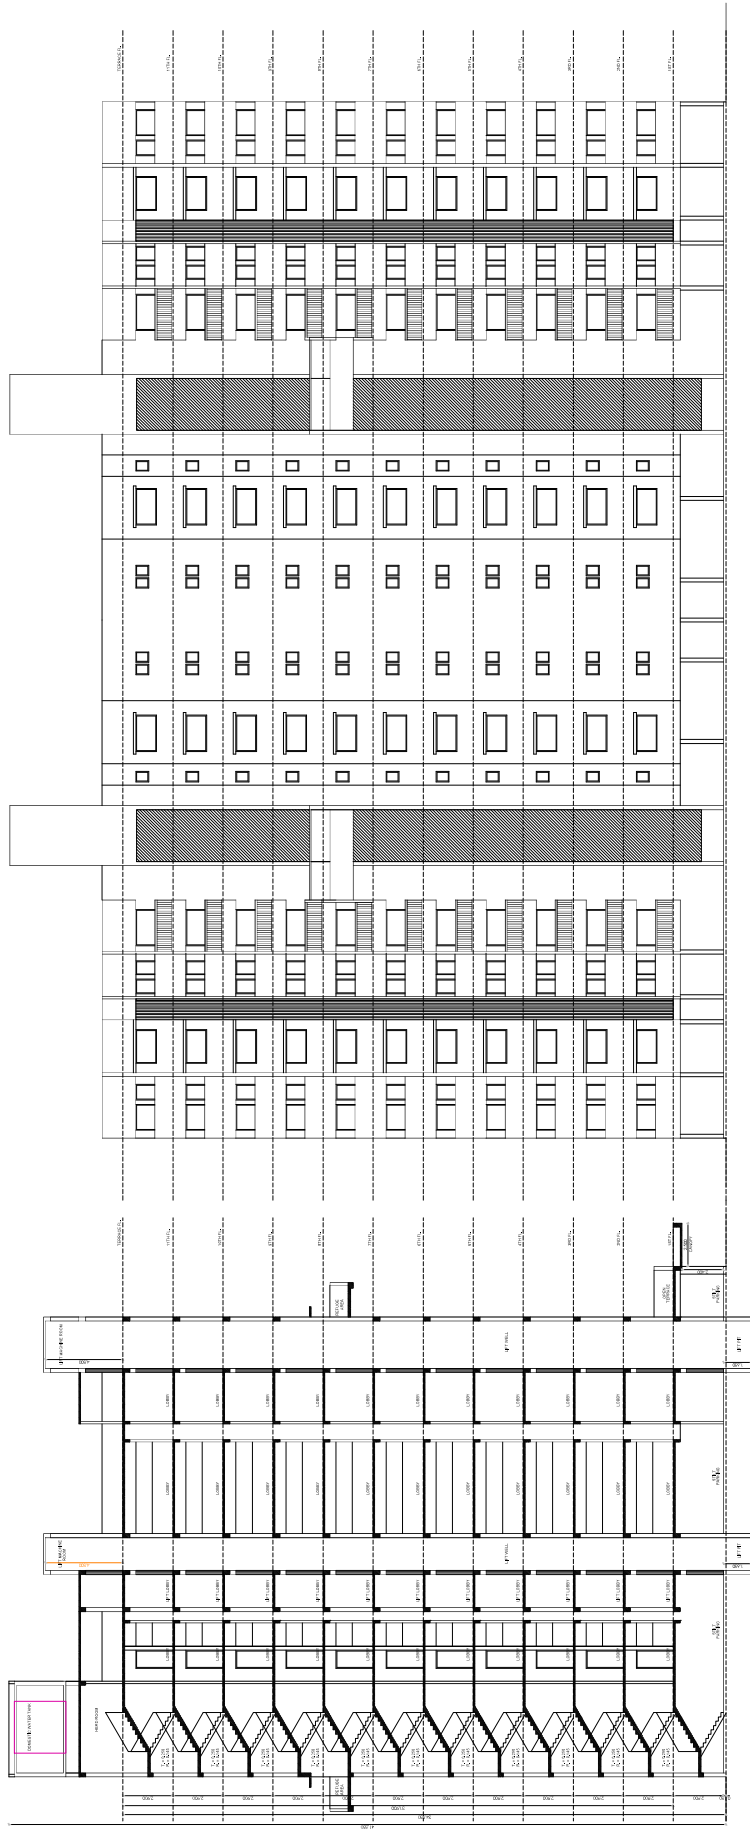
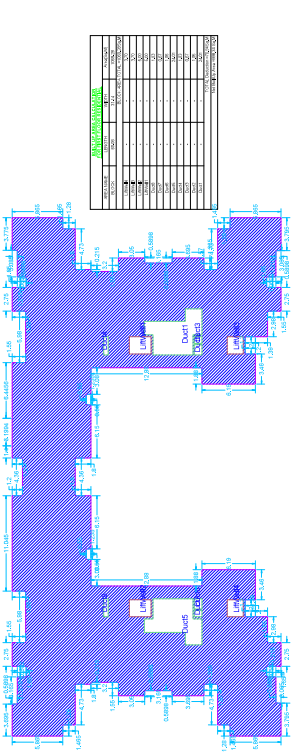
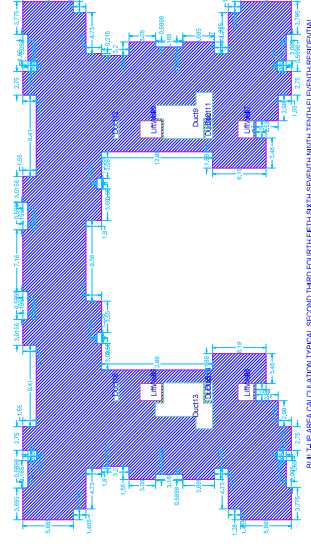


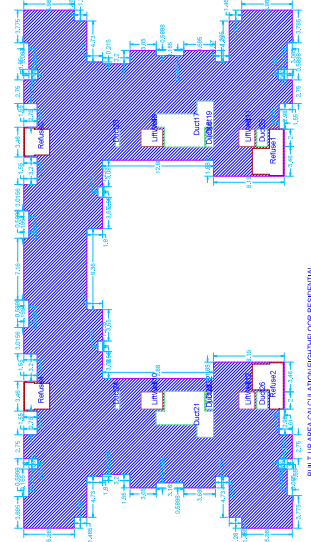

FRONT ELEVATION

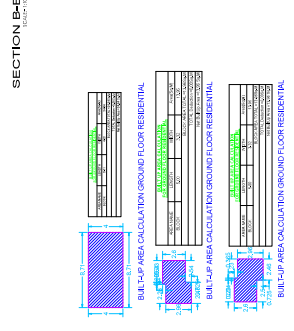

BUILT-UP AREA CALCULATION FIRST FLOOR RESIDENTIAL

[illegible]

BUILT-UP AREA CALCULATION FROM INFLOW RES PERCENTAGE

