


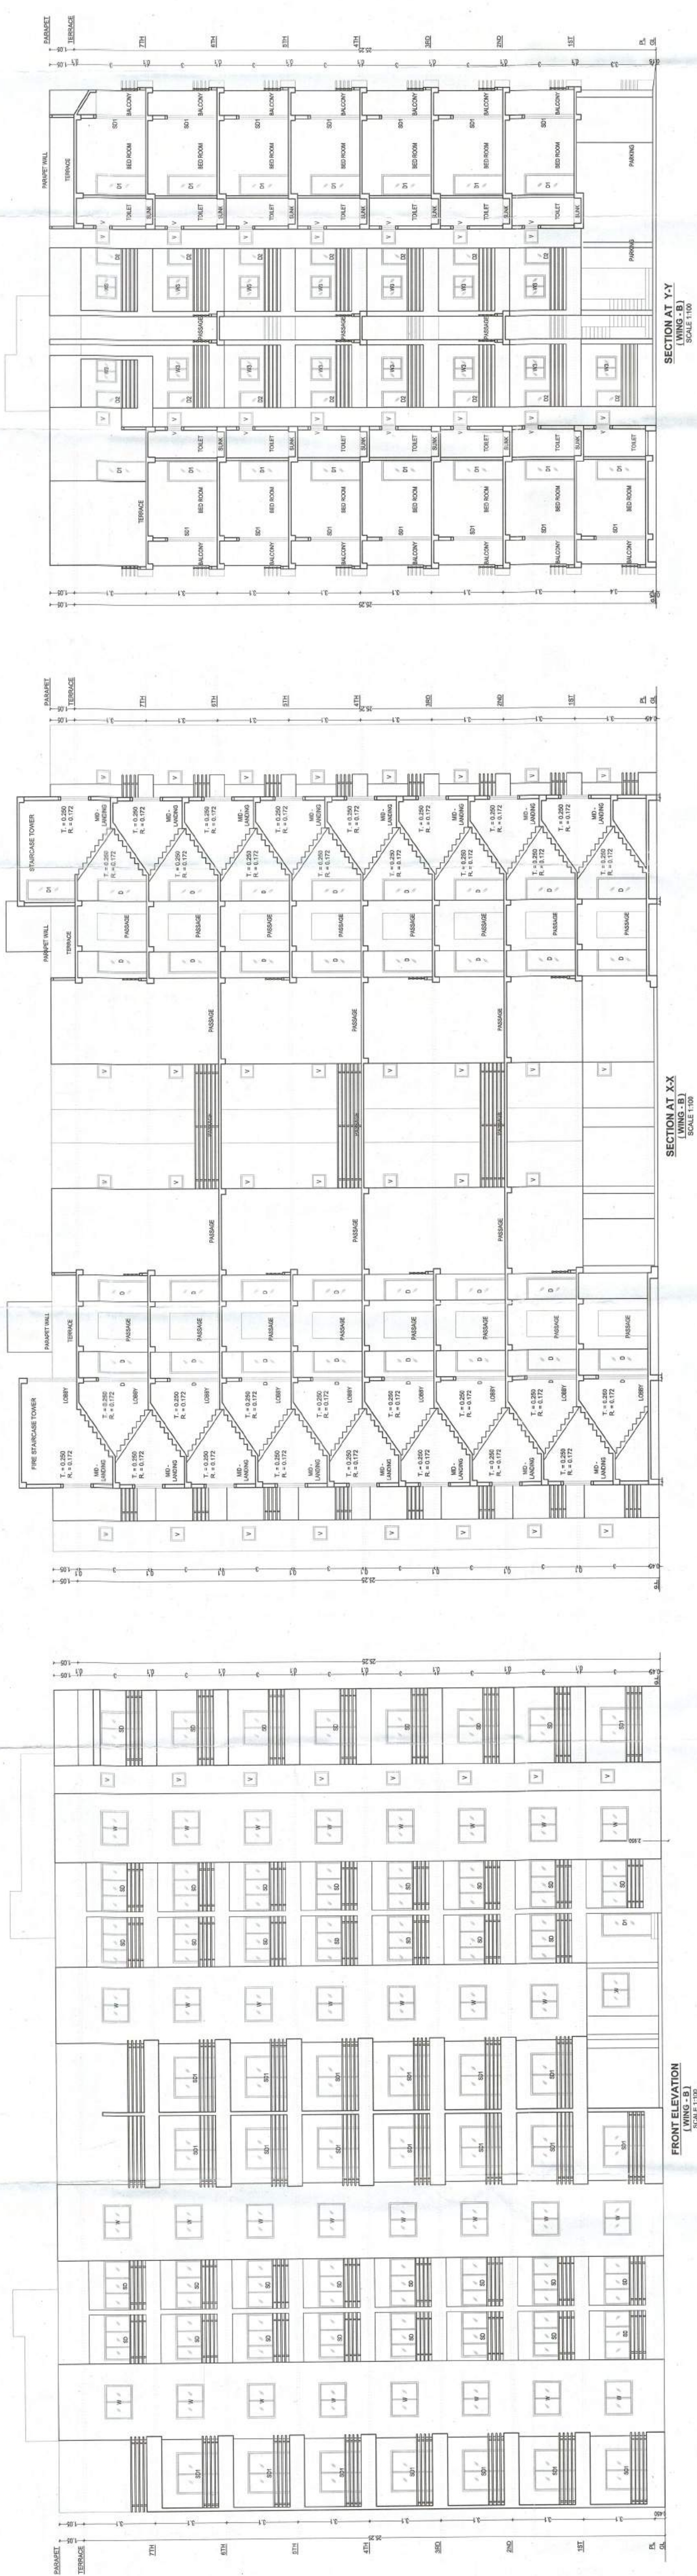

1	D	1,00 X 2.5 X 1.0
2	D1	1,00 X 2.5 X 1.0
3	D2	0.8 X 2.0 X 1.0
4	D3	0.7 X 1.5 X 1.0
5	SD	1,00 X 2.5 X 1.0
6	SD1	1,00 X 2.5 X 1.0
7	W1	1,00 X 1.0 X 1.0
8	W2	1,00 X 1.0 X 1.0
9	W3	1,00 X 1.0 X 1.0
10	W4	0.8 X 0.5 X 1.0
11	W5	0.8 X 0.5 X 1.0
12	W6	0.8 X 0.5 X 1.0

NOTE - ALL DIMENSIONS AREA IN METER

Certificate of area :-	Certificated that the land under reference was surveyed by surveyor on dt. 28/02/2020 and the dimensions of plots etc of land stated on plan area as measured on site and the area so worked out tallies with the area stated in document of ownership / T.P. Scheme Records / Land Records Department / City Survey Records
-------------------------------	--

Ar. Alok Lunia
14, Pendse Layout,
Chitrapati Nagar,
Raj.- No: CA/99/25349

1) MR. - SAJID ABDUL SATTAR NEGANI

FOR PARADISE ASSOCIATES


PARTNER

Signature
(OWNER'S / P.A. HOLDER / DEVELOPER'S)

23 DEC 2020

Approved subject to condition mentions in this office
 O.A. letter no. EE/BP/5MAY/AMHADA/ 283 /2020
 DATE 23/12/2020 & Plinth C.C. to be issued.

Ex. Engg/Bldg Permission Cell/ PMAY/a
MHADA

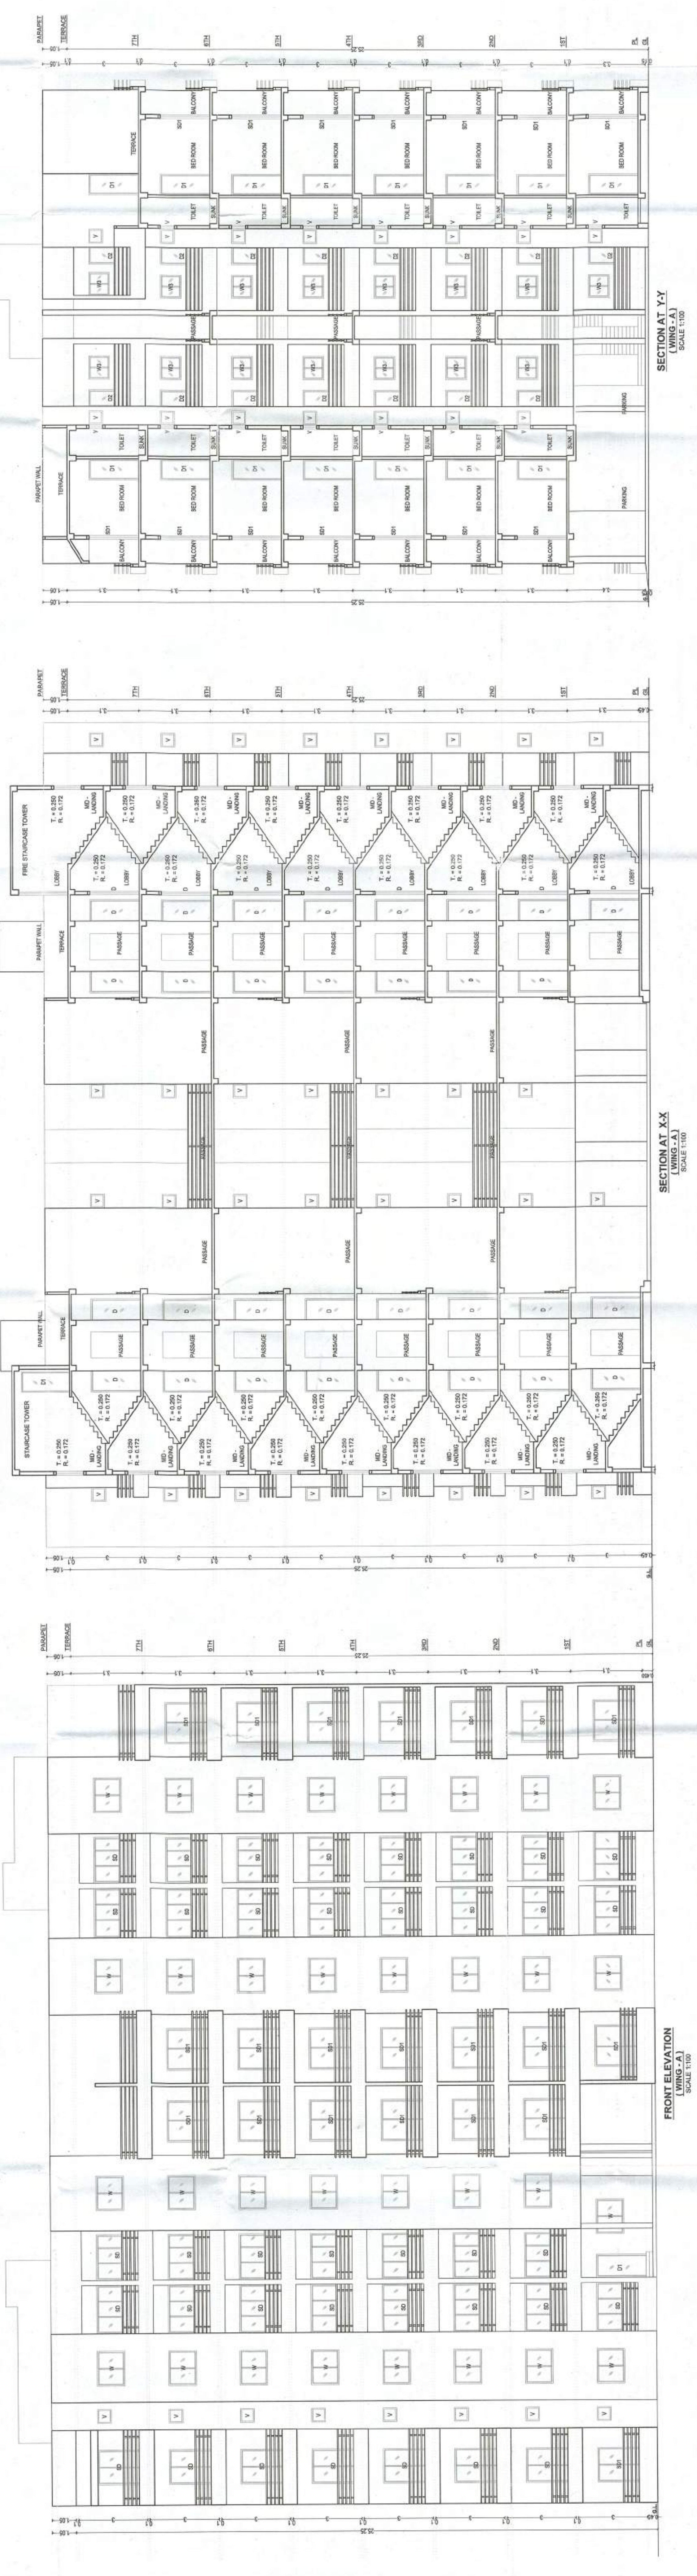

EWS & LIG BUILDING WING - A
EACH BUILDING NO. OF TENEMENT
(LIG) - 59 NOS & (EWS) - 3 NOS
(TOTAL BUILDING NO. - 1)

TOTAL NOS. OF TENEMENT
(LIG) - 59 NOS & (EWS) - 3 NOS.

1000

PROJECT :- PROPOSED CONSTRUCTION OF RESIDENTIAL LIG - 118, EWS - 6
HOUSING SCHEME FOR AHP - PPP MODEL PHASE I (PRADHAN MANTRI AWAS
YOJANA) SCHEME PLOT NO - 2, KH. NO. :- 81/1, 82, MOUZA :- WAGDHARA,
TAH. :- HINGNA, DIST. :- NAGPUR.

FOR PARADISE ASSOCIATES	
 PARTNER	DEVELOPER
	M/S. - PARADISE ASSOCIATES
	2nd Floor, Raj Commercial Complex, opp Azim Restaurant, Chhina

Ar. Alok Lunia
14, Pendse Layout,
Chhatrapati Nagar,
E-50, No. CA/99/25349

ARCHITECT

Dr. ALOK LUNIA
4, PANDE LAYOUT,
CHATRAPATI NAGAR SQ.
WARDHA ROAD, NAGPUR 465 015