

DETAILS OF LAYOUT/SUBDIVISION OF LAND

| 1.a) Village            | 1.b) Parcel No.(S.No./H.No., C/S No., F.P.No., Sub Plot No.Gut No) | Type/1. Sanction Layout and Sanction Layout, 2 | 1.d)Area in SqM as per | 1.e)Area as per | 1.f)Area as per POA | 1.g)Area as per | 1.h)Area in possession | 1.k)Stringent Area in SqM |
|-------------------------|--------------------------------------------------------------------|------------------------------------------------|------------------------|-----------------|---------------------|-----------------|------------------------|---------------------------|
| GOTALPANJRI             | 47-1,                                                              |                                                | 14230.00               | 10941.23        | 0.00                | 10941.23        | 10941.23               | 10941.23                  |
| Total Area gamatee Plot |                                                                    |                                                | 14230.00               | 10941.23        | 0.00                | 10941.23        | 10941.23               | 10941.23                  |

| Plot No.                                              | Size (M)   | Area (Sq.m.) | Deduct Tangent Area (sq.m.) | Net Area (Sq.m.) | Total Net Area (Sq.M.) |
|-------------------------------------------------------|---|--------------|-----------------------------|------------------|------------------------|
| OPEN SPACE                                            | 1/2(16.85 + 19.80) X 41.00 + 21.25 X 5.00                                                                                  | 857.57       |                             | 857.57           | 857.57                 |
| SPACE FOR ELECTRIC SUB-STATION                        | 5.00 X 5.00   | 25.00        |                             | 25.00            | 60.00                  |
| SPACE FOR WASTE WATER TREATMENT & RECYCLING PLANT     | 1/2(6.33 + 7.65) X 5.00   | 35.00        |                             | 35.00            |                        |
| PROPOSED 12.00 M. WIDE D. P. ROAD AREA                | 1/2(18.25 + 17.85) X 12.00 +<br>1/2(51.40 + 51.25) X 12.00 +<br>1/2(29.65 + 29.60) X 12.00 +<br>1/2(51.80 + 51.80) X 12.00 | 2166.60      |                             | 2166.60          | 2166.60                |
| PROPOSED 15.00 M. WIDE SHIV-PANDAN ROAD WIDENING AREA | 1/2(6.55 + 4.40) X 37.75                                                                                                   | 205.58       |                             | 205.58           | 205.58                 |



Not Valid for Execution of Sale-Deeds

| STATEMENT OF PLOTS AND DISTRIBUTION OF FSI ON EACH PLOT |          |                                                       |                   |                               |                              |                                         |             |                         |                       |           |                                               |                                               |
|---------------------------------------------------------|----------|-------------------------------------------------------|-------------------|-------------------------------|------------------------------|-----------------------------------------|-------------|-------------------------|-----------------------|-----------|-----------------------------------------------|-----------------------------------------------|
| Nos.                                                    | Plot No. | Size (M)                                              | Plot Area (Sq.m.) | Rounding area of Road (sq.m.) | Remaininig plot Area (Sq.m.) | Built up area on Prorata basis (Sq. M.) | No of Plots | Total Plot Area (Sq.M.) | Front Road Width (m.) | Basic FSI | Permissible builtup area on Basic FSI (Sq.m.) | Total Built up area on Prorata basis (Sq. M.) |
|                                                         | A        | B                                                     | C                 | D                             | E=(C-D)                      | F=(E*1.4113)                            | G           | H=E*G                   | I                     | J         | K=F*J                                         | L=F*G                                         |
| 1                                                       | 1        | 1/2(12.00 + 16.35) X 22.00                            | 311.85            |                               | 311.85                       | 440.11                                  | 1           | 311.85                  | 18.00                 | 1.10      | 484.15                                        | 440.11                                        |
| 2                                                       | 2        | 1/2(13.45 + 14.45) X 22.00                            | 306.90            | 11.770                        | 295.13                       | 416.52                                  | 1           | 295.13                  | 18.00                 | 1.10      | 458.77                                        | 416.52                                        |
| 3                                                       | 3        | 1/2(9.00 + 9.70) X 15.00                              | 140.25            | 7.72                          | 132.53                       | 187.04                                  | 1           | 132.53                  | 12.00                 | 1.10      | 205.74                                        | 187.04                                        |
| 4                                                       | 4 TO 5   | 8.90 X 15.00                                          | 103.50            |                               | 103.50                       | 146.07                                  | 2           | 207.00                  | 9.00                  | 1.10      | 160.68                                        | 292.14                                        |
| 5                                                       | 6        | 1/2(8.00 + 10.95) X 15.00                             | 142.12            |                               | 142.12                       | 200.57                                  | 1           | 142.12                  | 9.00                  | 1.10      | 220.63                                        | 200.57                                        |
| 6                                                       | 7        | 1/2(7.55 + 10.70) X 15.00                             | 146.00            |                               | 146.00                       | 206.05                                  | 1           | 146.00                  | 9.00                  | 1.10      | 226.65                                        | 206.05                                        |
| 7                                                       | 8        | 6.40 X 16.00                                          | 102.40            |                               | 102.40                       | 144.52                                  | 1           | 102.40                  | 9.00                  | 1.10      | 158.97                                        | 144.52                                        |
| 8                                                       | 9        | 1/2(8.00 + 8.85) X 16.00                              | 134.80            |                               | 134.80                       | 190.24                                  | 1           | 134.80                  | 9.00                  | 1.10      | 209.27                                        | 190.24                                        |
| 9                                                       | 10       | 1/2(3.55 + 2.65) X 15.05 + 14.80 X 6.70               | 144.47            | 7.72                          | 136.75                       | 193.00                                  | 1           | 136.75                  | 12.00                 | 1.10      | 212.29                                        | 193.00                                        |
| 10                                                      | 11 TO 13 | 8.55 X 14.55                                          | 124.40            |                               | 124.40                       | 175.57                                  | 3           | 373.20                  | 12.00                 | 1.10      | 193.12                                        | 526.70                                        |
| 11                                                      | 14       | 1/2(8.25 + 8.25) X 12.65                              | 145.61            | 7.720                         | 137.89                       | 194.60                                  | 1           | 137.89                  | 12.00                 | 1.10      | 214.06                                        | 194.60                                        |
| 12                                                      | 15       | 1/2(7.75 + 7.80) X 17.95                              | 139.56            | 7.72                          | 131.84                       | 186.07                                  | 1           | 131.84                  | 12.00                 | 1.10      | 204.67                                        | 186.07                                        |
| 13                                                      | 16       | 1/2(15.55 + 15.60) X 7.15                             | 111.36            |                               | 111.36                       | 157.16                                  | 1           | 111.36                  | 12.00                 | 1.10      | 172.88                                        | 157.16                                        |
| 14                                                      | 17       | 1/2(15.60 + 15.65) X 7.15                             | 111.71            |                               | 111.71                       | 157.66                                  | 1           | 111.71                  | 12.00                 | 1.10      | 173.42                                        | 157.66                                        |
| 15                                                      | 18       | 6.35 X 15.65 + 0.80 X 15.65                           | 111.89            |                               | 111.89                       | 157.91                                  | 1           | 111.89                  | 12.00                 | 1.10      | 173.70                                        | 157.91                                        |
| 16                                                      | 19       | 1/2(15.65 + 15.75) X 7.15                             | 112.25            |                               | 112.25                       | 158.42                                  | 1           | 112.25                  | 12.00                 | 1.10      | 174.26                                        | 158.42                                        |
| 17                                                      | 20       | 1/2(15.75 + 15.85) X 7.15                             | 112.97            |                               | 112.97                       | 159.43                                  | 1           | 112.97                  | 12.00                 | 1.10      | 175.38                                        | 159.43                                        |
| 18                                                      | 21       | 1/2(15.85 + 15.95) X 7.15                             | 113.68            |                               | 113.68                       | 160.44                                  | 1           | 113.68                  | 12.00                 | 1.10      | 176.48                                        | 160.44                                        |
| 19                                                      | 22       | 1/2(15.95 + 16.00) X 7.15                             | 114.22            |                               | 114.22                       | 161.20                                  | 1           | 114.22                  | 12.00                 | 1.10      | 177.32                                        | 161.20                                        |
| 20                                                      | 23       | 1/2(16.00 + 16.10) X 7.15                             | 114.75            |                               | 114.75                       | 161.95                                  | 1           | 114.75                  | 12.00                 | 1.10      | 178.14                                        | 161.95                                        |
| 21                                                      | 24       | 1/2(16.10 + 16.20) X 7.15                             | 115.47            |                               | 115.47                       | 162.96                                  | 1           | 115.47                  | 12.00                 | 1.10      | 179.26                                        | 162.96                                        |
| 22                                                      | 25       | 1/2(7.75 + 7.05) X 18.45                              | 136.53            |                               | 136.53                       | 192.68                                  | 1           | 136.53                  | 12.00                 | 1.10      | 211.95                                        | 192.68                                        |
| 23                                                      | 26       | 1/2(8.80 + 9.60) X 16.05                              | 147.20            |                               | 147.20                       | 207.74                                  | 1           | 147.20                  | 9.00                  | 1.10      | 228.52                                        | 207.74                                        |
| 24                                                      | 27 TO 35 | 7.15 X 16.00                                          | 114.40            |                               | 114.40                       | 161.45                                  | 9           | 1029.60                 | 9.00                  | 1.10      | 177.60                                        | 1453.07                                       |
| 25                                                      | 36       | 1/2(9.00 + 8.95) X 16.00                              | 143.60            | 7.72                          | 135.88                       | 191.77                                  | 1           | 135.88                  | 9.00                  | 1.10      | 210.94                                        | 191.77                                        |
| 26                                                      | 37       | 1/2(10.15 + 13.20) X 12.00                            | 140.10            | 7.72                          | 132.38                       | 186.83                                  | 1           | 132.38                  | 9.00                  | 1.10      | 205.51                                        | 186.83                                        |
| 27                                                      | 38       | 1/2(13.20 + 15.45) X 8.95                             | 128.20            |                               | 128.20                       | 180.93                                  | 1           | 128.20                  | 9.00                  | 1.10      | 199.02                                        | 180.93                                        |
| 28                                                      | 39       | 1/2(15.45 + 17.70) X 8.95                             | 148.34            |                               | 148.34                       | 209.35                                  | 1           | 148.34                  | 9.00                  | 1.10      | 230.29                                        | 209.35                                        |
| 29                                                      | 40       | 1/2(17.70 + 20.00) X 8.95                             | 168.70            |                               | 168.70                       | 238.09                                  | 1           | 168.70                  | 9.00                  | 1.10      | 261.89                                        | 238.09                                        |
| 30                                                      | 41       | 1/2(20.00 + 20.45) X 1.90 + 1/2(20.45 + 19.30) X 7.05 | 178.53            |                               | 178.53                       | 251.96                                  | 1           | 178.53                  | 9.00                  | 1.10      | 277.16                                        | 251.96                                        |
| 31                                                      | 42       | 1/2(19.30 + 17.80) X 8.95                             | 166.02            |                               | 166.02                       | 234.30                                  | 1           | 166.02                  | 9.00                  | 1.10      | 257.73                                        | 234.30                                        |
| 32                                                      | 43       | 1/2(17.80 + 16.35) X 8.95                             | 152.85            |                               | 152.85                       | 215.72                                  | 1           | 152.85                  | 9.00                  | 1.10      | 237.29                                        | 215.72                                        |
| 33                                                      | 44       | 1/2(16.35 + 15.15) X 8.95                             | 140.96            |                               | 140.96                       | 198.94                                  | 1           | 140.96                  | 9.00                  | 1.10      | 218.83                                        | 198.94                                        |
| 34                                                      | 45       | 1/2(7.65 + 7.75) X 17.65                              | 135.90            |                               | 135.90                       | 191.80                                  | 1           | 135.90                  | 9.00                  | 1.10      | 210.95                                        | 191.80                                        |
| TOTAL                                                   |          |                                                       |                   |                               |                              |                                         | 45          | 6070.90                 |                       |           | 8567.86                                       |                                               |

NA PURPOSE ONLY

18.00 M. WIDE SHIV - PANDHAN ROAD

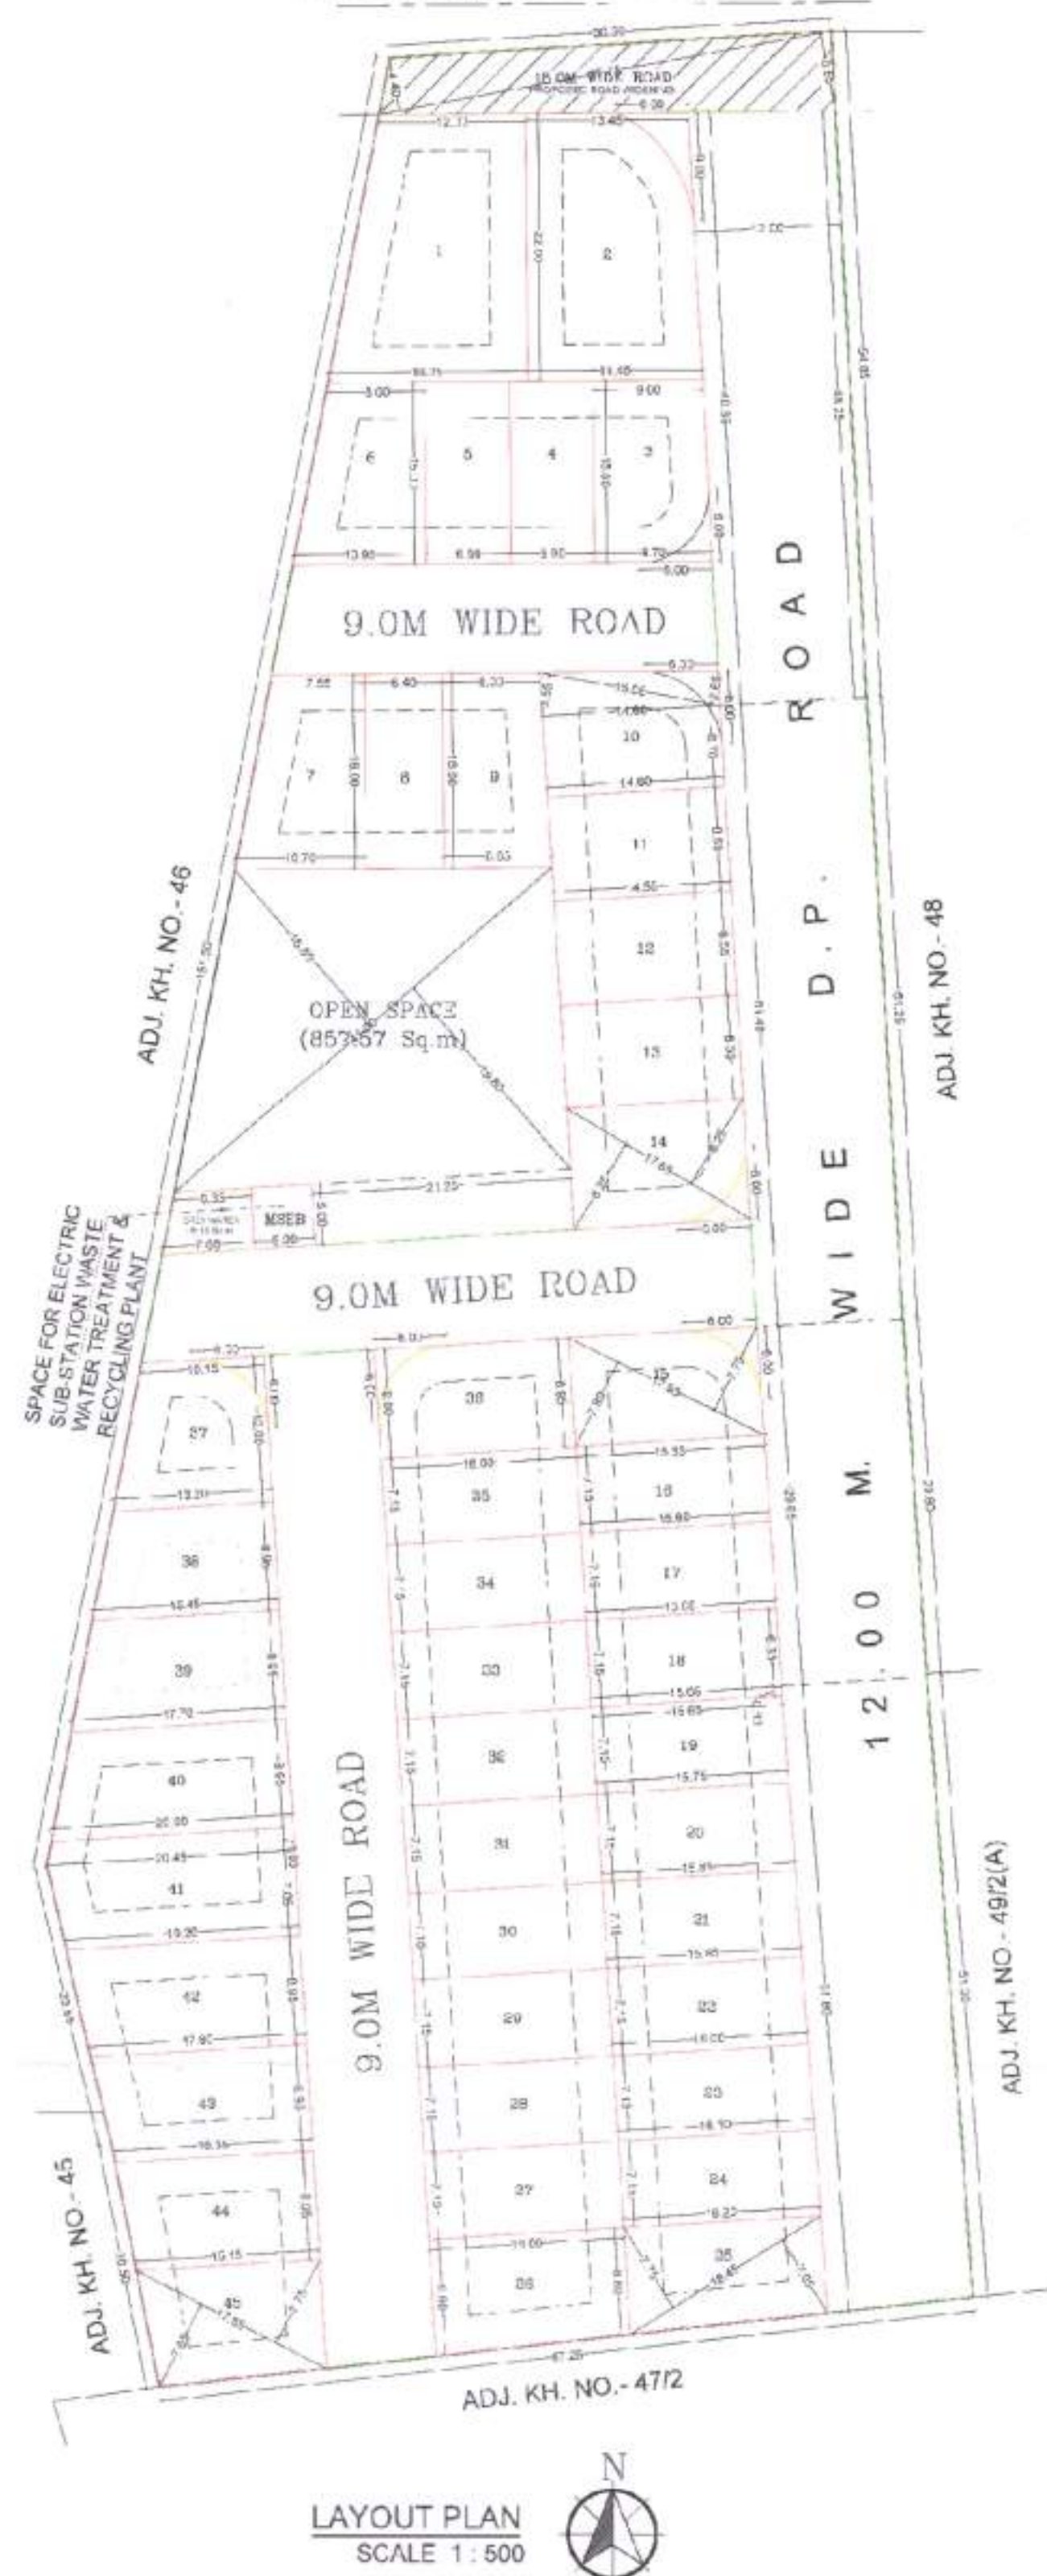

| TITLE |
|-------|
|-------|

FINAL DEMARCATED RESIDENTIAL LAYOUT PLAN ON  
KH. NO. 47/1, P.H. NO. 38, MOUZA - GOTAL PANJARI,  
TAH. - NAGPUR (GRAMIN), DIST. - NAGPUR.  
BELONGING TO : SHRI. MANISH INDERACHAND SURANA


Signature valid

[illegible]


LEGENDS:

**LEGEND:**  

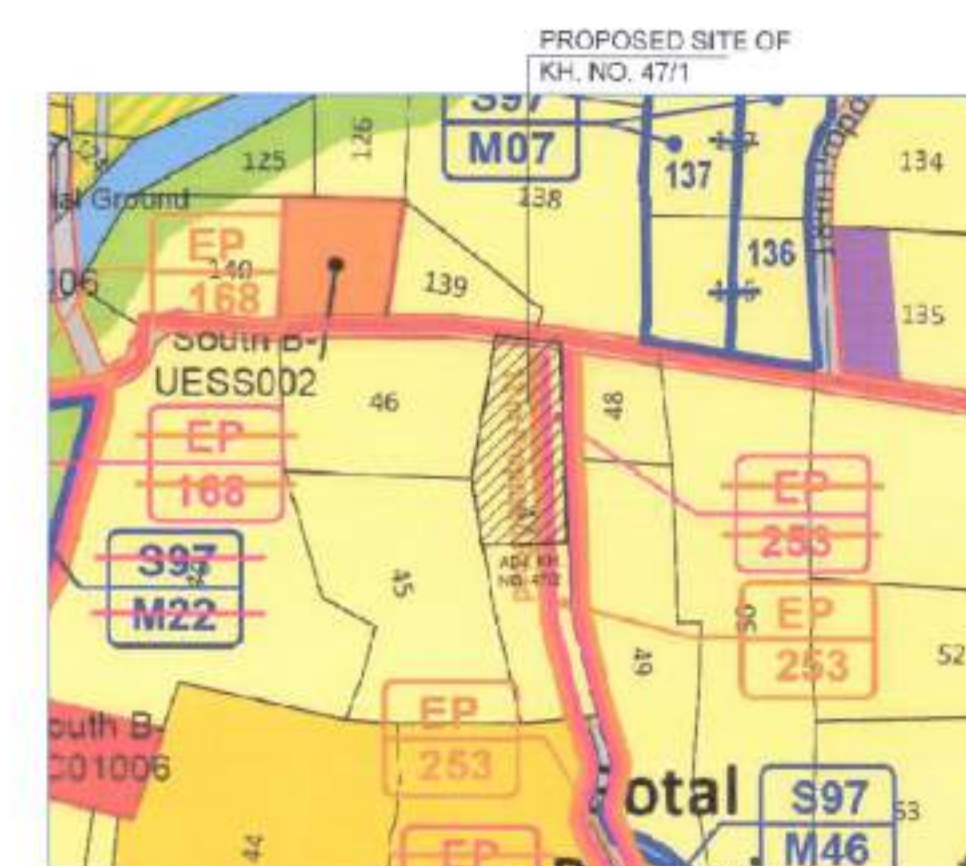

D.P. PLAN SHOWING PROPOSED SITE

SHEET NO. 97

SHEET NO. 97  
SCALE: F.T.S.

| PROFORMA - I   |                                                                                             |          |                |
|----------------|---------------------------------------------------------------------------------------------|----------|----------------|
| AREA STATEMENT |                                                                                             |          |                |
| 1              | AREA OF LAND OF KH.NO. 47-1<br>(Minimum area of a,b,c, to be considered)                    | 10940.23 | SQ.M.          |
|                | a) AS PER OWNERSHIP DOCUMENT<br>(7/12, EXTRACT)                                             | 14200.00 | SQ.M. [ 1.42 ] |
|                | b) AS PER MEASUREMENT SHEET                                                                 | 10940.23 | SQ.M.          |
|                | c) AS PER SITE                                                                              | 10940.23 | SQ.M.          |
| 2              | DEDUCTIONS FOR                                                                              |          | SQ.M.          |
|                | a) PROPOSED 12.00 M. WIDE D. F. ROAD AREA                                                   | 2166.60  | SQ.M.          |
|                | b) PROPOSED 18.00 M. WIDE SHIV-PANDAN ROAD WIDENING<br>AREA                                 | 205.58   | SQ.M.          |
|                | c) NATURAL WATER COURSE AREA                                                                | 0.00     | SQ.M.          |
|                | TOTAL (a+b+c)                                                                               | 2372.18  | SQ.M.          |
| 3              | BALANCE AREA OF PLOT (1 - 2)                                                                | 8568.05  | SQ.M.          |
| 4              | AMENITY SPACE                                                                               |          |                |
|                | a) REQUIRED                                                                                 | 0.00     | SQ.M.          |
|                | b) PROPOSED                                                                                 | 0.00     | SQ.M.          |
| 5              | NET PLOT AREA (3-4b)                                                                        | 8568.05  | SQ.M. 100%     |
| 6              | RECREATIONAL OPEN SPACE                                                                     |          |                |
|                | a) REQUIRED                                                                                 | 856.81   | SQ.M. 10.00%   |
|                | b) PROPOSED                                                                                 | 857.57   | SQ.M. 10.01%   |
| 7              | SPACE FOR ELECTRIC SUB-STATION & WASTE WATER TREATMENT<br>& RECYCLING PLANT (25.00 + 60.00) | 60.00    | SQ.M. 0.70%    |
| 8              | INTERNAL ROAD AREA                                                                          | 1579.58  | SQ.M. 18.43%   |
| 9              | SERVICE ROAD HIGH-WAY WIDENING                                                              | 0.00     | SQ.M.          |
| 10             | PLOTTABLE AREA                                                                              | 6070.90  | SQ.M. 70.86%   |
| 11             | PRO-RATA FACTOR FOR FSI CALCULATION ON LAYOUT PLOTS<br>(5/10)                               | 1.41:1   | SQ.M.          |

CERTIFICATE OF AREA

Certified that the plot under reference was surveyed by me on 13/06/2022, and the dimensions of sides etc. of plots stated on plan are as measured on site and the area so worked out; tallies with the area stated in document of ownership / T.P. Scheme records / Land records Department / City Survey records.















[illegible]

SCALE = 1:100

### ARC-ITECT'S SIGN