


FINAL DEMARCATED LAYOUT PLAN FOR RESIDENTIAL (GROUP HOUSING) ON KH NO. 56/1,2,3,4,5 & 64 P.H. NO. 12A, MOUZA-BOKHARA, TAH. & DIST-NAGPUR.			Drawing Sheet No. R-45
A. AREA STATEMENT			(In Sqm)
1	Area of Plot		
a	As per ownership document (712, CTS exact)		51300.00
b	As per measurement sheet		52558.32
c	As per site		52558.32
2	Deletion for		
a	Proposed D.P./D.P. Road Widening Area		1207.43
b	Any D.P. Reservation Area		-
c	Natural Water source area		-
3	Gross Area of Plot (1-2)		1207.43
4	Recreational Open Space		51350.89
a	Required (10%)		5135.09
b	Proposed		5159.72
5	Amenity Space -		
a	Required (15%)		7702.63
b	Proposed (15.08%)		7746.20
6	Service Road and Highway widening		NIL
7	Internal Road Area (12.86%)		6472.41
8	Area Under Group Housing (62.28%)		31972.56
9	Net Area of Plot (1-5B)		43804.69
10	Built up area with reference to Basic F.S.I. as per front road width (1.1)		47965.13

KH. NO. 51

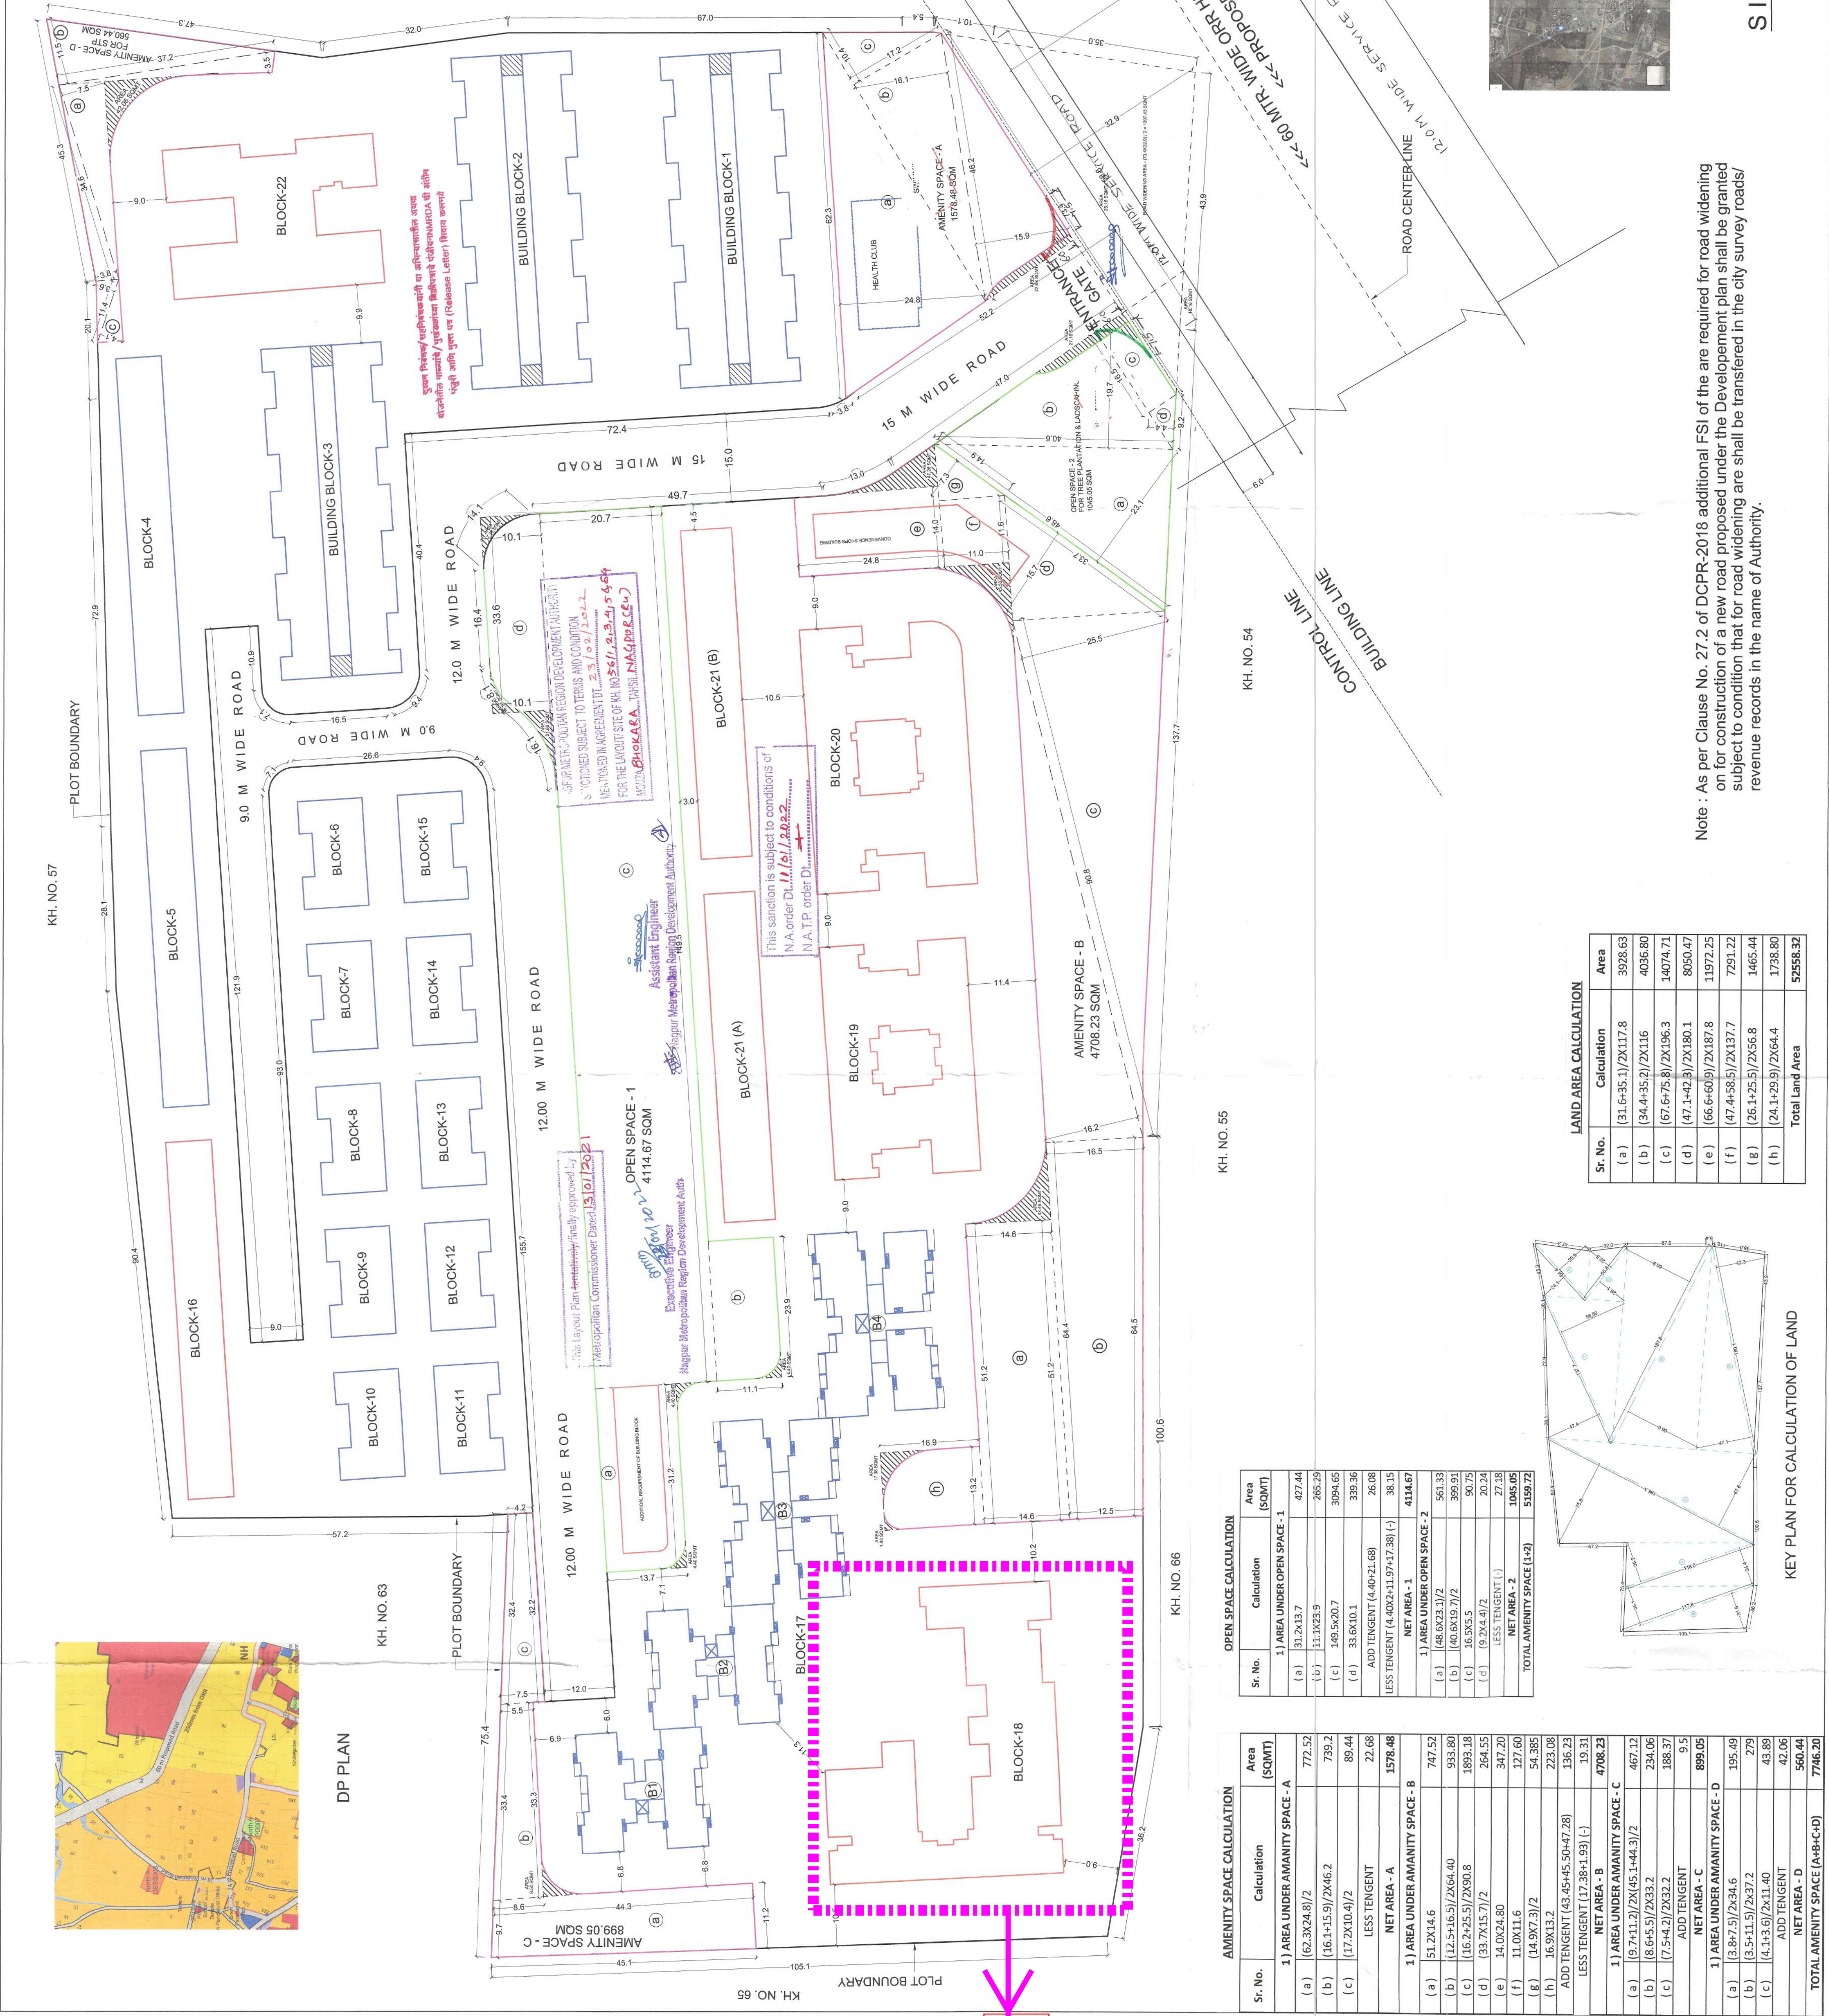

OPEN SPACE CALCULATION		
Sr. No.	Calculation	Area (SQMT)
