

PROFORMA - I

DEMARCATED RESIDENTIAL LAYOUT ON KH. NO. 9,
P. H. NO.42,OF VILLAGE MOUZA - SHANKARPUR,
TAH. - NAGPUR (GR), DIST. - NAGPUR.
BELONGS TO:
SHRI. GAUTAM NAMDEO MANDWE

Drawing
Sheet
No.
X/Y

Stamps of Approval of Plans:

A AREA STATEMENTS

1	Area of land (Minimum area of a, b, c to be considered)		
a)	As per ownership document (7/12, CTS extract)	12400.00 SQ.M.	
b)	As per measurement sheet	11831.41 SQ.M.	
c)	As per site	11831.41 SQ.M.	
2	Deductions for		
a)	Proposed D.P. / D. P. Road widening Area	0.00 SQ.M.	
b)	Any D. P. Reservation area	0.00 SQ.M.	
c)	Natural water course area	0.00 SQ.M.	
	(Total a + b + c)	0.00 SQ.M.	
3	Gross Area of Plot (1 - 2)	11831.41 SQ.M.	100.00 %
4	Recreational Open space		
a)	Required -	1183.14 SQ.M.	
b)	Proposed -	1185.34 SQ.M.	10.02 %
5	Amenity Space		
a)	Required -	483.14 SQ.M.	
b)	Proposed -	486.58 SQ.M.	4.11 %
6	Area under Electric Substation & wwp	50.00 SQ.M.	0.42 %
7	Service road and Highway widening	1267.94 SQ.M.	10.72 %
8	Internal Road area	1944.11 SQ.M.	16.43 %
9	Area under layout plots	6897.44 SQ.M.	58.30 %
10	Net area of plots for FSI Calculations = (3 - 5b) + (6 - 8)	11344.83 SQ.M.	
	Permissible FSI factor for layout plots = (9/8)	1.64	

OWNERS SIGN.

L.S. / ARCHITECT'S SIGN.

5/11/21 21/3/21

VIKAS GAHADURE
N.M.R.D.A.381
N.I.1289

VIKAS G. BAHADURE
architectural & civil consultant
RAJESHWARI ROAD, JODGNAGAR,
NAGPUR. Ph. NO. - 9422126921

AREA STATEMENT FOR PLOTS AND DISTRIBUTION OF FSI ON EACH PLOT

Plot no.	Size (M)	Plot Area (Sq.m.)	Rounding Area of Road (Sq.m.)	Remaining Plot Area (Sq.m.)	Built up Area on Porata basis (Sq.m.)	No of Plots (Sq.m.)	Total plot Area (Sq.m.)	Front Road width (m.)	Basic FSI	Permissible Built up area on Porata basis (Sq.m.)
A	B	C	D	E = (C-D)	F = E*1.64	G	H = E*G	I	J	K = F*J
1	1/2(20.60+20.00)/21.00	426.30	14.44	411.86	675.45	1	411.86	18.00	1.10	743.00
2 TO 9	12.00 X 21.00	252.00		252.00	413.28	8	2016.00	15.00	1.10	454.61
10	1/2(16.85+16.80)/21.00	353.33		353.33	579.45	1	353.33	15.00	1.10	637.40
11	9.85 X 15.00	147.75		147.75	242.31	1	147.75	12.00	1.10	286.54
12 TO 16	7.50 X 15.00	112.50		112.50	184.50	5	562.50	12.00	1.10	202.95
17,18	9.00 X 15.00	135.00		135.00	221.40	2	270.00	12.00	1.10	243.54
19 TO 23	9.50 X 15.00	142.50		142.50	233.70	5	712.50	12.00	1.10	257.07
24	1/2(21.05+20.80)/15.00	312.38		312.38	492.99	1	300.61	18.00	1.10	542.29
25	1/2(17.30+17.85)/18.00	316.35		316.35	517.77	1	304.58	18.00	1.10	549.46
26	1/2(14.90+14.00)/18.00	280.10		280.10	456.56	1	260.10	18.00	1.10	469.22
27	1/2(15.45+15.35)/16.50	144.38		144.38	236.78	1	144.38	9.00	1.10	280.45
28,29	6.75 X 16.50	111.38		111.38	182.66	2	222.76	9.00	1.10	200.92
30	1/2(19.20+19.65)/16.50	155.51		155.51	242.38	1	147.79	9.00	1.10	286.62
31	1/2(30.50+30.15)/17.60	533.72		533.72	875.30	1	533.72	12.00	1.10	962.83
32	1/2(30.15+29.80)/17.00	509.58		509.58	835.70	1	509.58	12.00	1.10	919.27
			TOTAL	509.58	835.70		6897.44			835.70



This sanction is subject to conditions of N.A. order Dt. 24.11.2022

This layout plan is submitted for final approval by the Metropolitan Commissioner dated 25/03/2023

Sanctioned by the Metropolitan Commissioner


AREA UNDER ROAD WIDENING
A = 1/2(3.00+3.15)X87.95 = 270.44
B = 1/2(7.50+7.50)X133.00 = 897.50
TOTAL = 1267.94 SQ.M.

LAYOUT PLAN scale 1:500

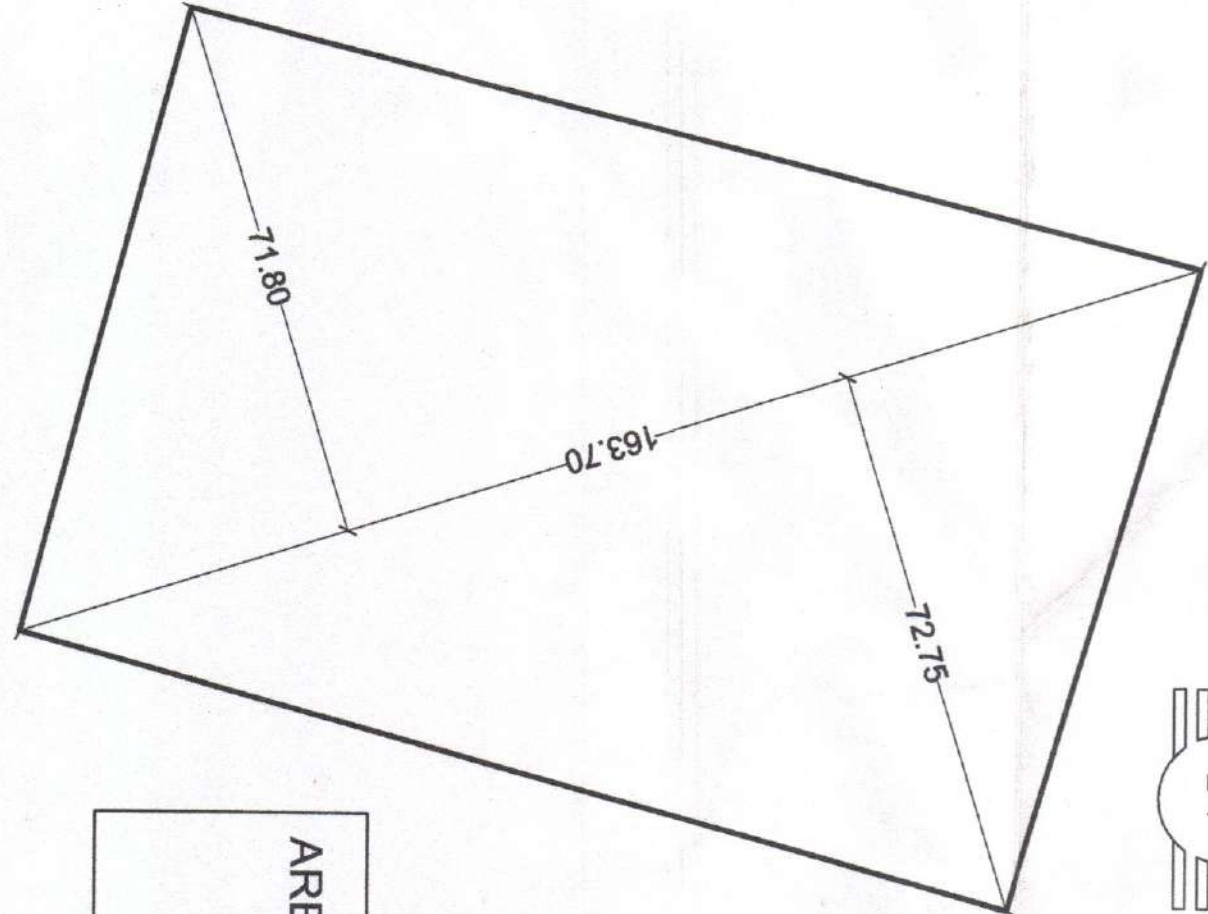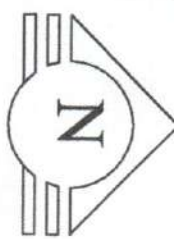


AREA CALCULATION FOR LAND
= 1/2(72.75+71.80)X163.70 = 11831.41
TOTAL = 11831.41 SQ.M.

AREA CALCULATION FOR AMENITY SPACE
REQUIRED =
a) UPTO TO 4000 SQ.M. = NIL
b) 4000 TO 10000 SQ.M. = (a) + 5% OF 6000 = 300.00 SQ.M.
b) MORE THAN 10000 SQ.M. = (b) + 10% OF (11831.41 - 10000) = 300.00 + 10% OF 1831.41 = 483.14 SQ.M.
PROPOSED = 1/2(14.80+14.90)X34.45 - 25.00 (ES) = 486.58 SQ.M.
AREA CALCULATION FOR OPEN SPACE
1/2(24.05+24.00)X50.70 - 7.72 (TGT) - 25.00 (WWTP) = 1185.34 SQ.M.

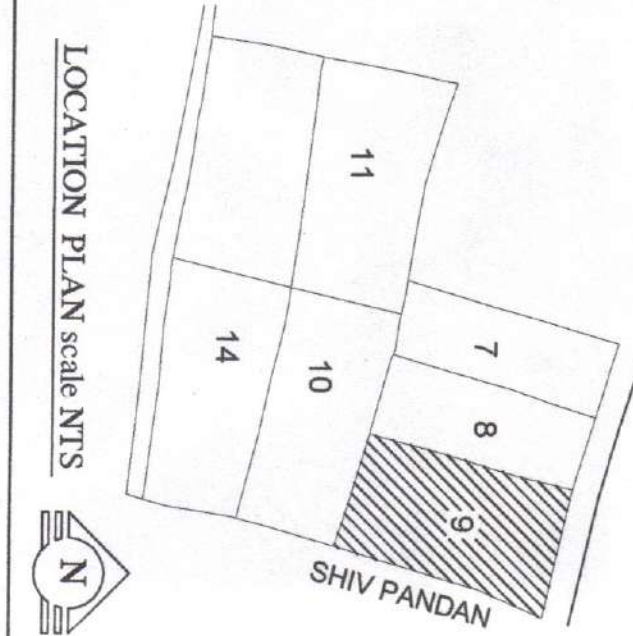

NOTE:-
KHASRA BOUNDARY SHOWN THUS
OPEN SPACE SHOWN THUS
AMENITY SPACE SHOWN THUS
PLOTABLE AREA SHOWN THUS
MAIN APPROACH ROAD SHOWN THUS
AFFORDABLE PLOTS SHOWN THUS

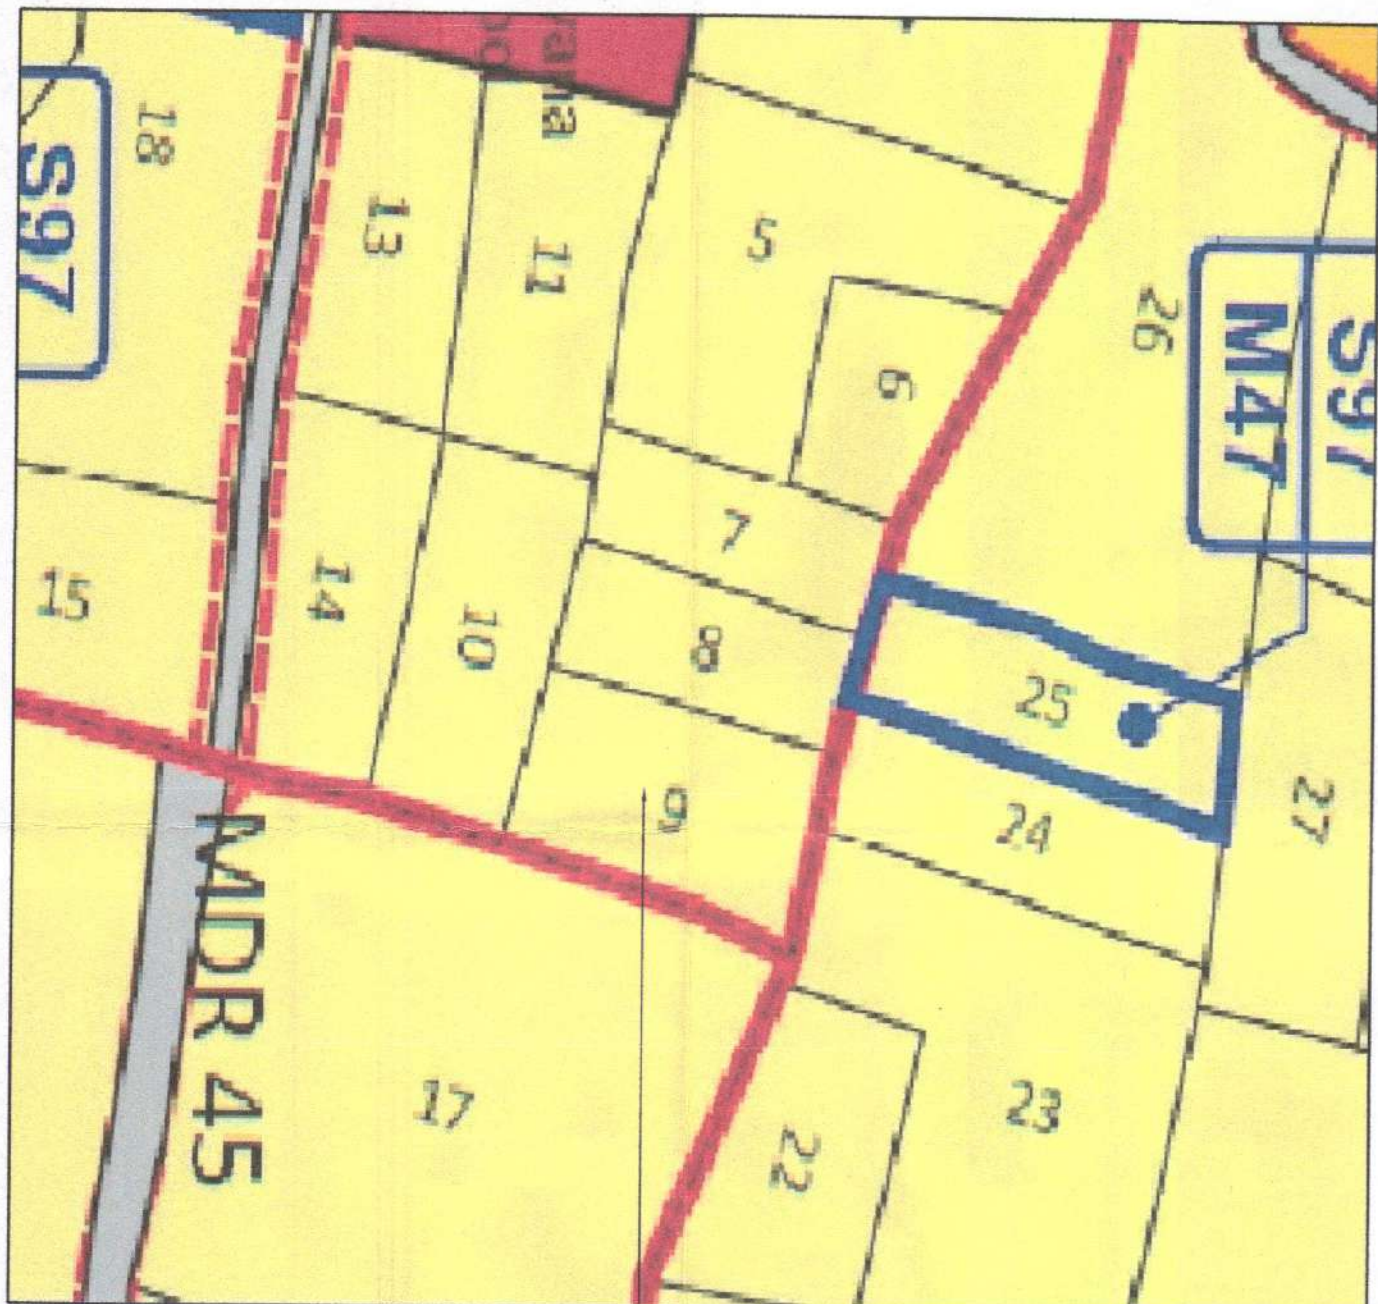

PROPOSED SITE SHOWING ON DP PLAN
SHEET NO 97