

SIGN & SEAL

APPROVED
Subject to Conditions mentioned
MOC / HUMAN / BP / 44.7.6/56.8
Dated: 31/01/2024
Town Planning Officer
Maharashtra Airport Development Co. Ltd.

Checked & Found in Order
Associate Planner

Checked & Found in Order
Asstt. Architect

OWNER/CLIENT'S SIGN :
SHRI. PRAFULLA P. GADGE


ARCHITECT'S SIGN :

PRASHANT SATPUTE
REG. NO. 1801
ARTICLE No. 601
M.A.C. 1.8.16.16-222
L.S. No. MREG/2024/18917/1816


design cell

ARCHITECTS
PLANNERS &
INTERIOR
DESIGNERS

"The Edge", 12, Shankar Nagar, WHC Road
Nagpur - 440010 (M.S.), INDIA.
Phone +91-712-2980159, +91-712-2980156
E-mail: design_cell@rediffmail.com.
Visit us at : www.designcellindia.net

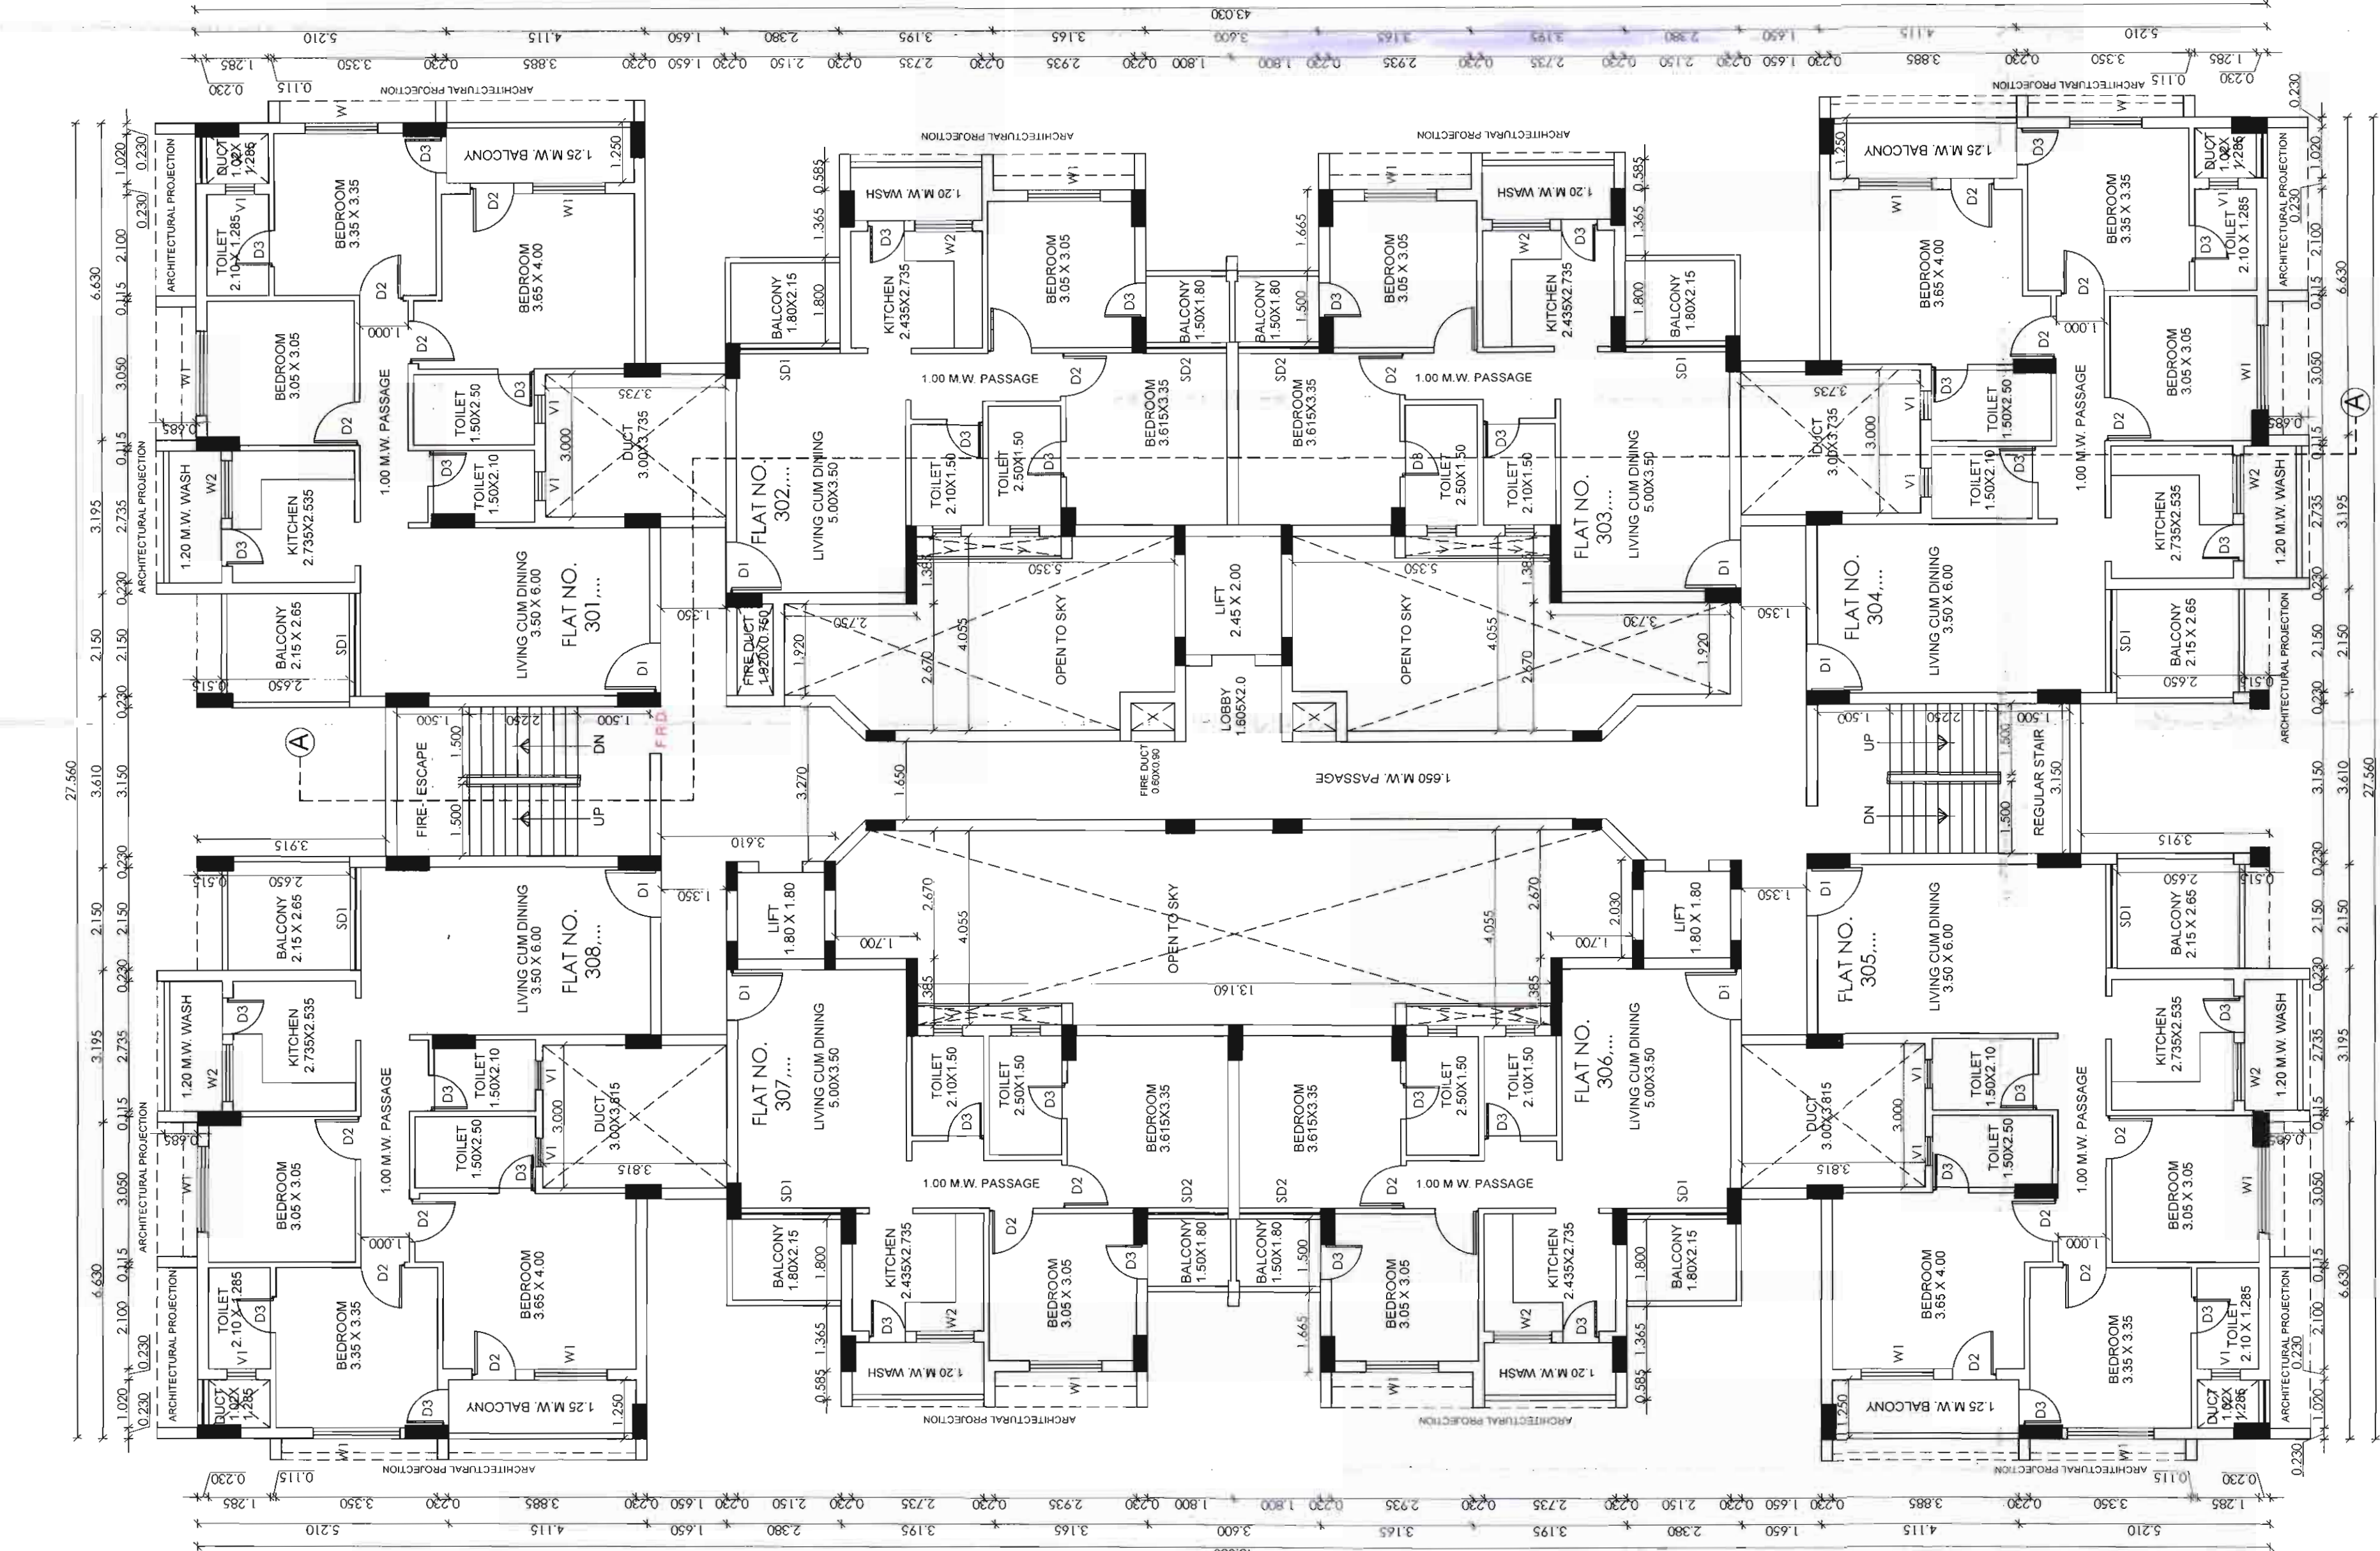

TYPICAL 3rd, 4th, 5th, 6th, 9th, 10th FLOOR PLAN
SCALE:- 1:100

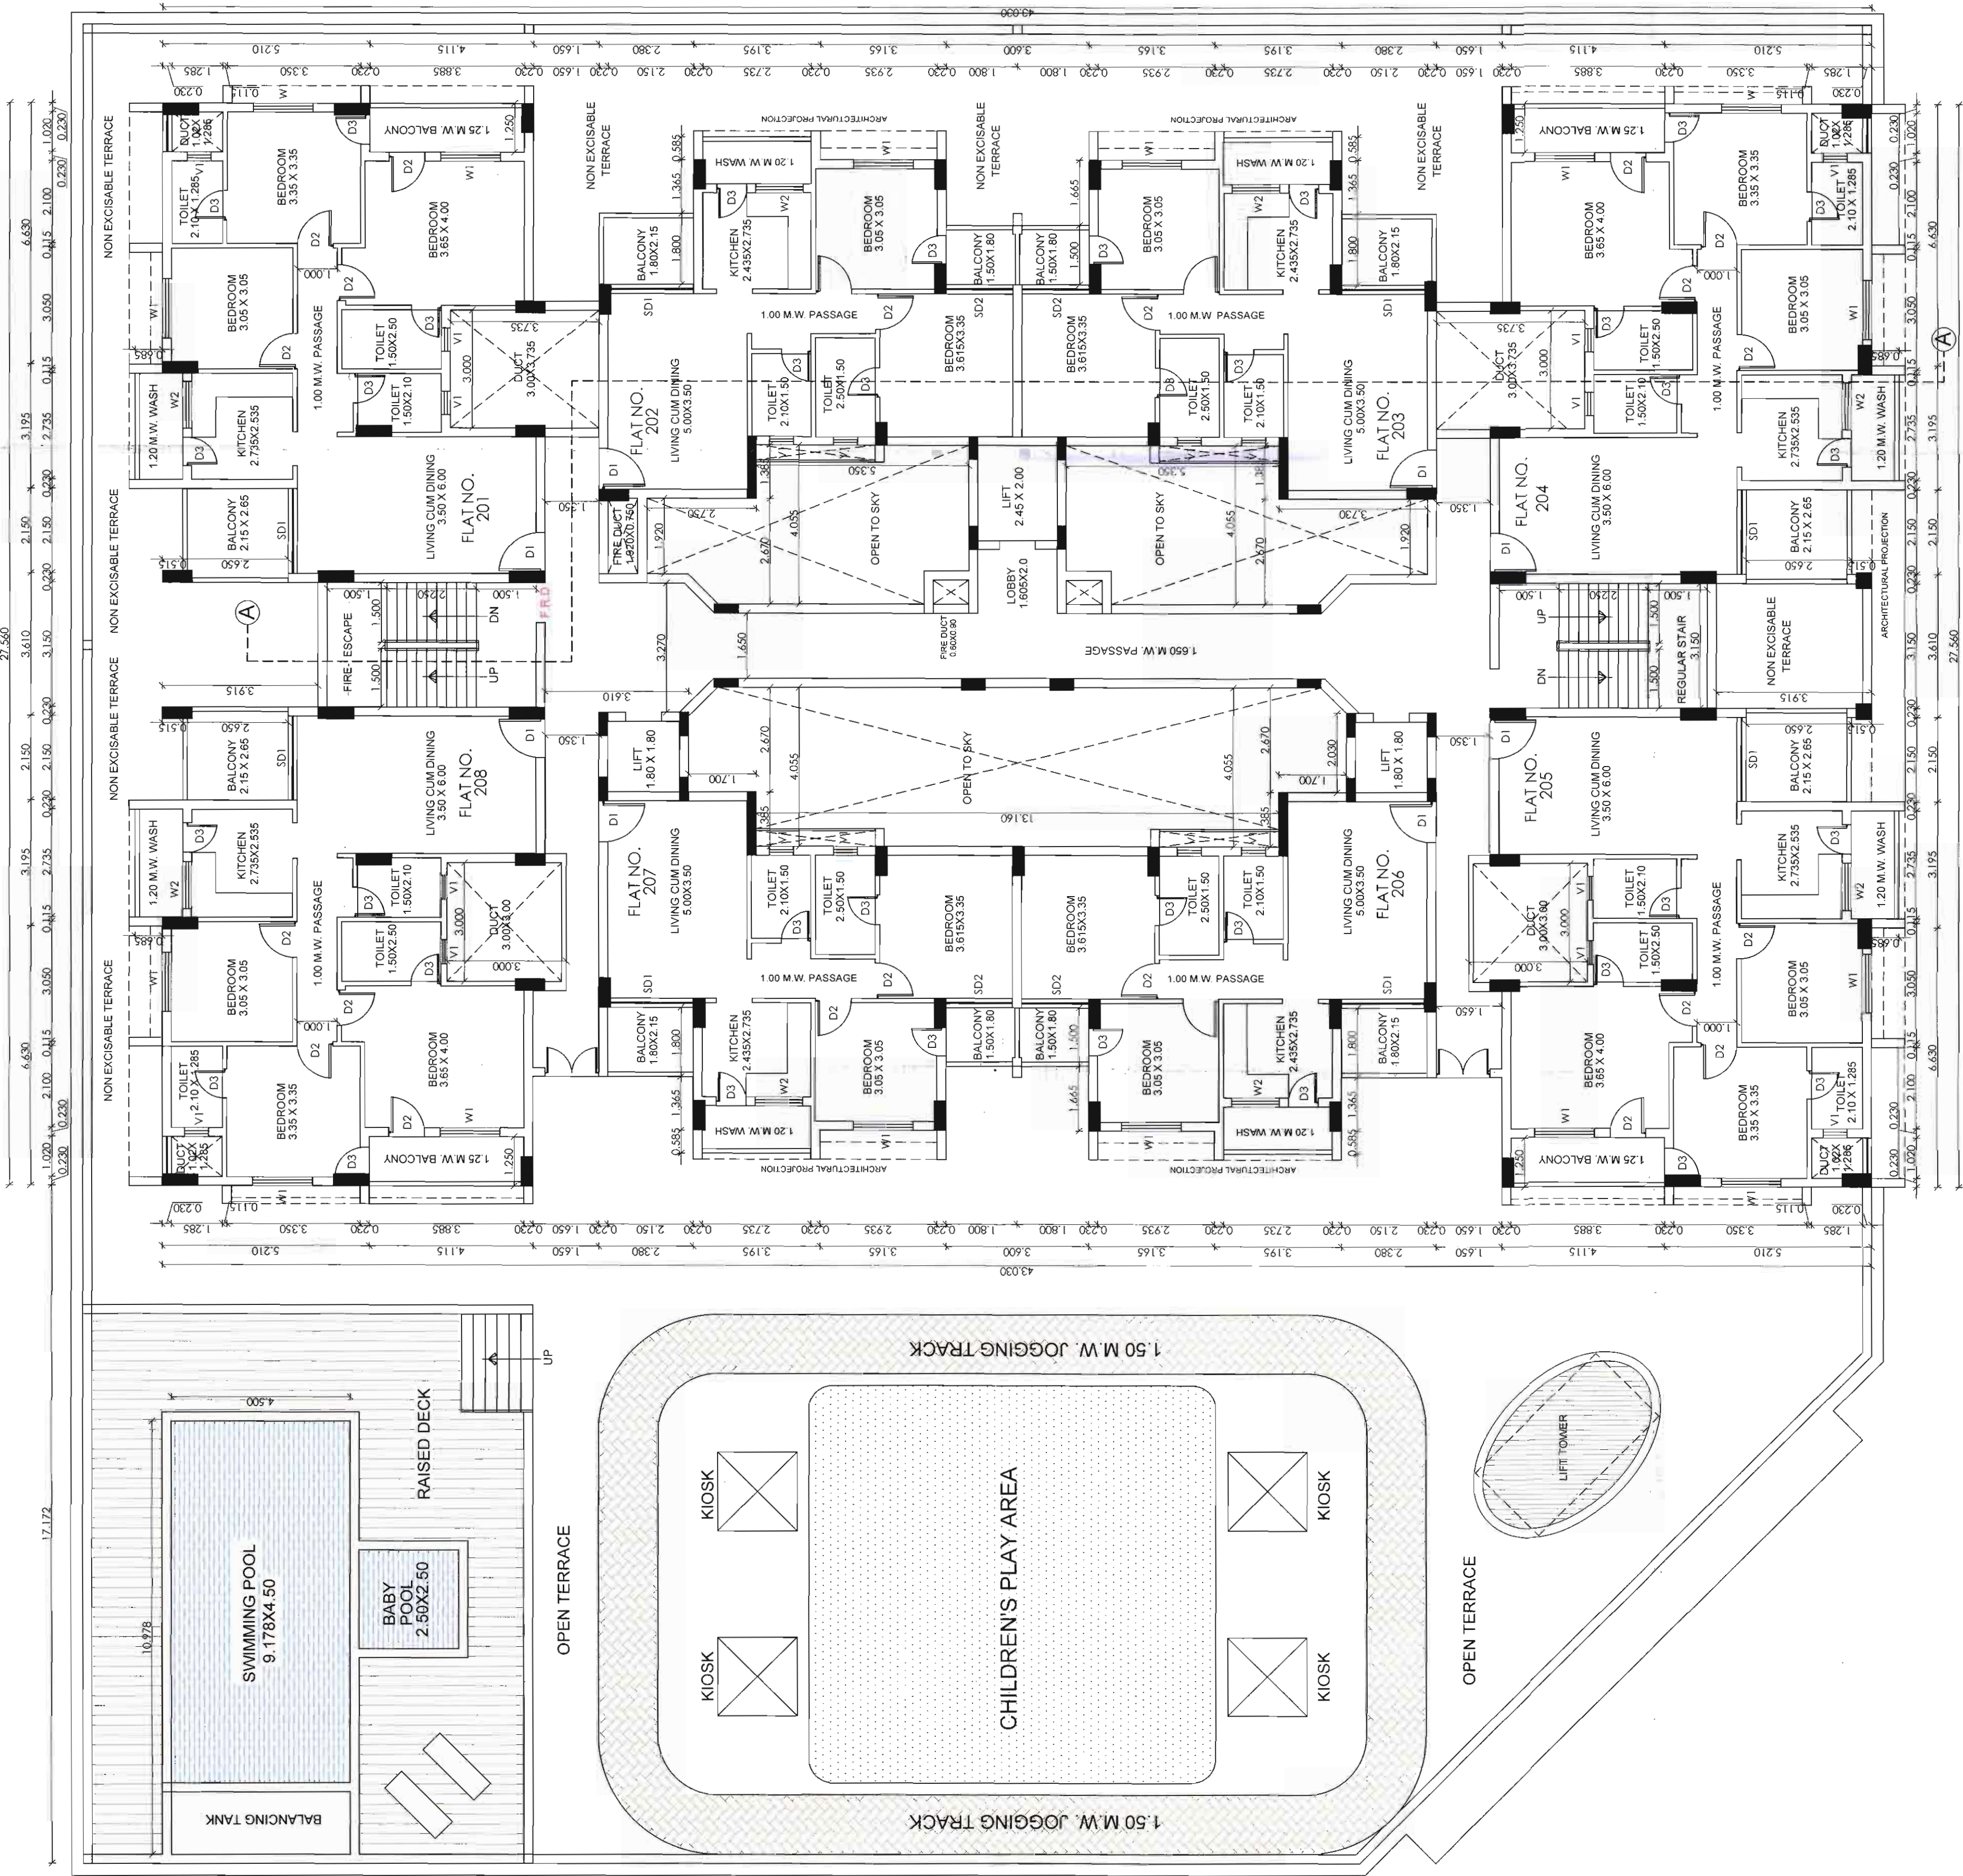

2ND FLOOR PLAN
SCALE:- 1:100

SCHEDULE OF OPENINGS

RS	AS PER DESIGN	ROLLING SHUTTER
SD1	2.15 X 2.30	SLIDING DOOR
SD2	1.685 X 2.30	SLIDING DOOR
DI	1.05 X 2.30	FLUSH DOOR
D2	1.00 X 2.30	FLUSH DOOR
D3	0.75 X 2.30	FLUSH DOOR
W0	3.00 X 1.70	ALUMINIUM GLAZED WINDOW
W1	1.50 X 1.70	ALUMINIUM GLAZED WINDOW
W2	1.20 X 1.10	ALUMINIUM GLAZED WINDOW
V1	0.60 X 0.80	VENTILATOR
V2	1.470 X 0.90	VENTILATOR